Stege Sanitary District

MAINTENANCE MANAGEMENT MAP

APRIL 2023 (2nd QUARTER)

COLOR KEY

- ***3 MONTH LINE***
- ***6 MONTH LINE***
- ***12+ MONTH LINE***
- ***CCTV (UNDER 25”∅)***

53RD ST. SOUTH	R	12
55TH ST. SOUTH	E	17
56TH ST. SOUTH	E	13
A ST.	E	36
ADARS ST.	E	35
ALAMEDA AVE.	E	18
ALBEMARLE ST.	E	24
ALBEMARLE ST.	E	30
ALBEMARLE ST.	E	31
ALBEMARLE ST.	E	36
ALTA PUNTA AVE.	E	5
ALTA VISTA DR.	E	2
ALVA AVE.	E	5
ALVARDO PL.	E	5
AMADORE ST.	E	1
AMHERST AVE.	K	32
AMHERST AVE.	K	37
ANSON WY	E	25
ARBOR DR.	E	15
ARDMORE RD.	K	32
ARDMORE RD.	K	37
ARLINGTON AVE.	K	21
ARLINGTON AVE.	K	26
ARLINGTON AVE.	K	32
ARLINGTON AVE.	K	37
ARLINGTON BLVD.	E	6
ARLINGTON BLVD.	E	21
ARLINGTON BLVD.	E	2
ARLINGTON BLVD.	E	10
ARLINGTON BLVD.	E	11
ARLINGTON BLVD.	E	15
ARLINGTON CT.	K	26
ARLINGTON LN.	K	26
ARLMONT DR.	K	21
ARLMONT DR.	K	26
ASHBURY AVE.	E	24
ASHBURY AVE.	E	31
ASHBURY AVE.	E	36
ATWELL RD.	E	11
AVILLA PL.	E	25
AVILLA ST.	E	35
AVIS DR.	E	19
AVIS DR.	E	24
AVON RD.	K	37
B ST.	E	36
BALRA DR.	E	19
BALRA DR.	E	24
BALRA DR.	E	25
BALRA DR.	E	31
BARON CT.	E	20
BARRETT AVE.	E	5
BATES AVE.	E	20
BAY TREE LN.	E	20
BAY VIEW AVE.	R	18
BEHRENS ST.	E	36
BEHRENS ST.	E	35
BELMONT AVE.	E	35
BELOIT AVE..	E	33
BERKELEY PK. BL.	K	36
BERKELEY PK. BL.	K	37
BETTY LN.	E	15
BEVERLY CT.	K	32
BEVERLY RD.	K	32
BLAKE ST.	E	13
BONNIE DR.	E	31
BREWSTER DR.	E	11
BREWSTER DR.	E	15
BROOKS AVE.	E	1
BUCKINGHAM DR.	E	14
BUCKINGHAM DR.	E	15
BURLINGAME AVE.	R	23
BURLINGAME AVE.	R	28
BURNS CT.	E	20
BUTTE ST.	R	23
C ST.	E	36
CAMBRIDGE AVE.	K	32
CAMBRIDGE AVE.	K	33
CAMELOT CT.	K	32
CANON DR.	K	33
CANYON TRIAL	E	9
CARL AVE.	R	22
CARLSON BLVD.	R	22
CARLSON BLVD.	R	23
CARLSON BLVD	R	29
CARLSON BLVD.	R	30
CARLSON BLVD.	E	35
CARLSTON ST.	R	4
CARMEL AVE.	E	36
CARMEL AVE.	E	31
CAROL CT.	E	9
CARQUINEZ AVE.	E	5
CARQUINEZ AVE.	E	9
CEDAR ST.	E	4
CENTRAL AVE.	E	30
CENTRAL AVE.	E	31
CENTRAL AVE.	R	34
CENTRAL AVE.	E	35
CHARLES AVE.	E	2
CLARK PL.	E	16
CLAYTON AVE.	E	24
CLAYTON AVE.	E	30
CLAYTON AVE.	E	31
CLAYTON AVE.	E	36
CLUB VIEW DR.	E	11
CLUB VIEW CT.	E	11
COLGATE AVE.	K	33
COLUMBIA BLVD.	R	29
COLUMBIA BLVD.	R	34
COLUMBIA AVE.	R	29
COLUMBIA AVE.	R	30
COLUMBIA AVE.	K	33
COLUSA AVE.	R	23
COLUSA AVE.	E	24
COLUSA AVE.	E	25
COLUSA AVE.	R	29
COLUSA AVE.	E	31
COLUSA AVE.	K	31
COLUSA AVE.	K	36
COLUSA AVE.	E	36
CONLON AVE.	E	8
CONLON AVE.	E	4
CONTRA COSTA DR.	E	10
CONTRA COSTA DR.	E	14
CONTRA COSTA DR.	E	15
CONTRA COSTA DR.	E	20
CORONADO ST.	E	35
COVENTRY RD.	K	32
COVENTRY RD.	K	36
COVENTRY RD.	K	37
COWPER AVE.	K	21
CRAFT AVE.	E	21
CREELY ST.	E	12
CREELY ST.	E	17
CRESCENT WY.	E	5
CURRY AVE.	E	36
CURTIS ST.	K	36
CUTTING BLVD.	E	6
CUTTING BLVD.	E	8
CUTTING BLVD.	E	9
CYPRESS AVE.	R	12
CYPRESS AVE.	E	17
CYPRESS AVE.	E	18
DEL MONTE AVE.	E	3
DEVONSHIRE DR.	E	10
DEVONSHIRE DR.	E	11
DEVONSHIRE DR.	E	15
DEWEY PL.	K	26
DON CAROL DR.	E	15
DONAL AVE.	E	14
DONAL AVE.	E	18
DOUGLAS DR.	E	10
DOUGLAS DR.	E	14
DOWNEY PL.	E	9
DUKE CT.	E	20
EARL CT.	E	20
EASTSHORE BLVD.	E	13
EDGECROFT RD.	K	37
EDGEHILL CT.	E	15
EDITH ST.	E	5
EDNA ST.	E	5
EDWARDS AVE.	E	2
EDWARDS AVE.	E	5
EDWIN DR.	K	20
EL CERRITO PLAZA	E	35
ED DORADO ST.	R	30
EL DORADO ST.	R	34
EL DORADO ST.	R	35
ELDRIDGE CT.	K	37
ELLERHORST AVE.	E	2
ELLS ST.	E	12
ELLS ST.	E	17
ELM CT.	E	24
ELM ST.	E	9
ELM ST.	E	13
ELM ST.	E	18
ELM ST.	E	24
ELM ST.	E	30
ERNEST AVE.	E	12
ERROL DR.	E	31
EUREKA AVE.	E	25
EUREKA AVE.	K	25
EUREKA AVE.	E	30
EUREKA AVE.	E	31
EVERETT ST.	E	13
EVERETT ST.	E	18
EVERETT ST.	E	19
EVERETT ST.	E	24
EVERETT ST.	E	30
EVERETT ST.	E	35
F ST.	E	13
F ST.	E	18
FAIRMOUNT AVE.	E	31
FAIRMOUNT AVE.	E	35
FAIRMOUNT AVE.	E	36
FAIRVIEW DR.	E	9
FERN ST.	E	5
FLEMING AVE.	R	17
FRANCISCAN WY.	K	25
FRANCISCAN WY.	K	26
FRANCISCAN WY.	K	31
FRANISCO WY.	E	2
FRESNO AVE.	R	29
FRESNO AVE.	R	30
FRESNO AVE.	R	34
GALVIN DR.	E	19
GALVIN DR.	E	25
GANGES AVE.	E	9
GANGES CT.	E	9
GARDEN DR.	K	27
GATELY AVE.	R	17
GATTO AVE.	E	9
GAYLE CT.	E	14
GELSTON PL.	E	20
GELSTON WY.	E	20
GILL AVE.	E	12
GLAYDS AVE.	E	13
GLAYDS AVE.	E.	14
GLEN MAWR AVE.	E	9
GLENWOOD WY.	E	19
GLORIA ST.	E	5
GRIZZLEY PEAK BL.	K	33
HAGEN BLVD.	E	8
HAGEN BLVD.	E	9
HANCOCK WY.	E	25
HARPER ST.	E	9
HARTNETT AVE.	R	17
HARVARD AVE.	E	5
HAVEN PL.	E	15
HENRY ST.	E	5
HIGHGATE CT.	K	26
HIGHGATE RD.	K	29
HIGHGATE RD.	K	25
HIGHGATE RD.	K	32
HIGHLAND AVE.	E	5
HIGHLAND BLVD.	K	21
HIGHLAND BLVD.	K	26
HILL ST.	E	9
HILL ST.	E	12
HILL ST.	E	13
HILLSIDE AVE.	E	4
HILLSIDE AVE.	E	5
HOTCHKISS AVE.	E	24
HOTCHKISS AVE.	E	25
HUBER AVE.	E	12
HUDSON ST.	E	9
HUMBOLT ST.	E	4
HUMBOLT ST.	E	8
HUNTINGTON AVE	R	29
HUNTINGTON AVE.	R	30
IMPERIAL AVE.	R	22
IRMA ST.	E	5
ISABELL ST.	R	8
IVY CT.	E	15
JACUZZI ST.	R	34
JAMES PL.	E	15
JEFFERSON AVE.	E	18
JESSEN CT.	K	25
JESSEN CT.	K	26
JORDON AVE.	E	5
JULIAN DR.	E	10
JULIAN CT.	E	10
JUNCTION AVE.	E	8
JUNCTION AVE.	E	9
KEARNEY ST.	E	13
KEARNEY ST.	E	18
KEARNEY ST.	E	23
KEARNEY ST.	E	24
KEARNEY ST.	E	30
KEARNEY ST.	E	35
KENILWORTH AVE.	E	9
KENILWORTH CT..	K	37
KENILWORTH DR.	K	21
KENSINGTON CT.	K	21
KENSINGTON RD.	E	21
KENSINGTON RD.	K	21
KENT CT.	E	14
KENT DR.	E	14
KENYON AVE.	K	25
KENYON AVE.	K	32
KENYON AVE.	K	33
KERR AVE.	K	21
KEY BLVD.	E	8
KEY BLVD.	E	9
KING CT.	E	15
KING DR.	E	15
KING DR.	E	20
KINGS PL.	R	29
KINGSTON RD.	K	32
KNOTT AVE.	E	8
LA HONDA WY.	E	2
LAGUNITAS AVE.	E	5
LAKE DR.	K	27
LAKE DR.	K	33
LAM CT.	E	21
LAMBRECHT CT.	E	11
LASSEN ST.	E	35
LAWRENCE CT.	E	19
LAWRENCE ST.	E	14
LAWRENCE ST.	E	19
LAWSON RD.	K	21
LENEVE PL.	E	15
LENEVE PL.	E	16
LENOX RD.	K	32
LEVISTON AVE.	E	25
LEXINGTON AVE.	E	13
LEXINGTON AVE.	E	24
LEXINGTON AVE.	E	30
LEXINGTON AVE.	E	35
LEXINGTON RD.	K	37
LIBERTY CT.	E	24
LIBERTY ST.	E	13
LIBERTY ST.	E	18
LIBERTY ST.	E	24
LIBERTY ST.	E	30
LIBERTY ST.	E	35
LINCOLN AVE.	E	30
LINCOLN AVE.	E	31
LINDA VISTA DR.	E	11
LOS ALTOS DR.	K	33
LUDWIG AVE.	E	5
LYNN AVE.	E	36
MACDONALD AVE.	E	4
MADERA CI.	E	10
MADERA CT.	E	10
MADERA DR.	E	10
MADISON ST.	E	18
MAIDEN LN.	E	10
MANILA AVE.	E	18
MANILA AVE.	E	19
MANOR CIR.	E	13
MARCHANT CT.	K	37
MARCHANT GRDS	K	37
MARQUERITA RD.	K	21
MARIPOSA ST.	R	17
MARIPOSA ST.	R	22
MARIPOSA ST.	R	23
MENDOCINI ST.	R	23
MERCED ST.	R	17
MERCED ST.	R	22
MERCED ST.	R	23
MIDCREST WY.	E	25
MIRA VISTA DR.	E	2
MIRA VISTA DR.	E	5
MIRA VISTA DR.	E	9
MODOC AVE.	R	29
MOESER LN.	E	19
MOESER LN.	E	23
MOESER LN.	E	24
MONO AVE.	E	4
MONTA VISTA AVE.	E	2
MONTEREY ST.	R	22
MONTEREY ST.	R	28
MORRIS ST.	E	9
MOUND AVE.	E	13
MOUND AVE.	E	14
NAPA ST.	R	29
NASON AVE.	E	5
NAVELLIER ST.	E	13
NAVELLIER ST.	E	14
NAVELLIER ST.	E	19
NOBLE CT.	E	19
NORVELL CT.	E	19
NORVELL ST.	E	13
NORVELL ST.	E	19
NORVELL ST.	E	24
NORVELL ST.	E	30
NORVELL ST.	E	35
NORWOOD AVE.	E	26
NORWOOD AVE.	E	26
OAK ST.	E	30
OAK ST.	E	35
OAK VIEW AVE.	K	36
OAK VIEW AVE.	K	37
OBERLIN AVE.	K	32
OCEAN VIEW AVE.	E	36
OCEAN VIEW AVE.	E	37
OHIO AVE.	E	8
OSCAR ST.	R	22
PANAMA AVE.	R	29
PANAMA AVE.	R	30
PARK VISTA	E	19
PARK WY.	E	25
PARKSIDE CT.	K	33
PEBBLE BEACH CT.	E	6
PEBBLE BEACH DR	E	6
PEBBLE BEACH WY.	E	6
PEERLESS ST.	E	12
PIERCE ST.	R	34
PINEHURST ST.	E	6
PLACER ST.	R	23
PLACER ST.	R	29
PLANK AVE.	E	13
PLANK CT.	E	14
PLATEAU DR.	K	33
PLUMAS AVE.	R	23
PLUMAS AVE.	R	29
POINSETT AVE.	E	4
POMONA AVE.	E	24
POMONA AVE.	E	25
POMONA AVE.	E	31
POMONA AVE.	E	36
PORTOLA DR.	E	19
PORTOLA DR.	E	23
PORTOLA DR.	E	24
POTRERO AVE.	E	10
POTRERO AVE.	E	12
POTRERO AVE.	E	13
POTRERO AVE.	E	14
PRINCETON AVE.	K	32
PURDUE AVE.	K	26
PURDUE AVE.	K	27
PURDUE AVE.	K	33
RAMONA AVE.	E	31
RAMONA AVE.	E	36
RANCHITO CT.	E	23
RAY AVE.	E	2
REED PL.	K	26
REGENCY CT.	E	10
REGENCY CT.	E	14
RICARDO CT.	E	25
RICHARDSON RD.	K	37
RICHMOND ST.	E	13
RICHMOND ST.	E	18
RICHMOND ST.	E	19
RICHMOND ST.	E	21
RICHMOND ST.	E	30
RICHMOND ST.	E	35
RIFLE RANGE RD.	E	11
RIFLE RANGE RD.	E	15
RINCON RD.	K	21
RINCON RD.	K	26
RIVERA ST.	E	19
ROBERTA DR.	E	20
ROBERTA DR.	E	21
ROCKWAY AVE.	E	31
ROGER CT.	E	14
ROSALIND AVE.	E	4
RUGBY AVE.	K	33
RYDIN RD.	R	0
SACRAMENTO AVE.	R	29
SACRAMENTO AVE.	R	30
SAN BENITO ST.	R	23
SAN CARLOS AVE.	E	31
SAN CARLOS AVE.	E	36
SAN DIEGO ST.	E	35
SAN JOAQUIN ST.	R	22
SAN JOAQUIN ST.	R	23
SAN JOAQUIN ST.	R	29
SAN JOSE AVE.	R	30
SAN JOSE AVE.	R	34
SAN LUIS ST.	R	34
SAN MATEO ST.	R	23
SAN MATEO ST.	R	29
SAN MATEO ST.	R	34
SAN PABLO AVE.	E	2
SAN PABLO AVE.	E	8
SAN PABLO AVE.	E	12
SAN PABLO AVE.	E	13
SAN PABLO AVE.	E	18
SAN PABLO AVE.	E	23
SAN PABLO AVE.	E	30
SAN PABLO AVE.	3	35
SANTA CLARA ST.	R	17
SANTA CLARA ST.	R	27
SANTA CLARA ST.	R	23
SANTA CLARA ST.	R	29
SANTA CLARA ST.	R	34
SANTA CLARA ST.	R	35
SANTA CRUZ AVE.	R	23
SANTA CRUZ AVE.	R	29
SANTA FE AVE.	E	36
SCENIC ST.	E	6
SCENIC ST.	E	10
SCHMIDT LN.	E	18
SCHMIDT LN.	E	19
SCHOOL ST.	E	12
SCOTT ST.	E	14
SCOTT ST.	E	19
SEA VIEW DR.	E	20
SEA VIEW DR.	E	25
SEA VIEW DR.	E	31
SHASTA ST.	R	23
SHEVLIN DR.	E	20
SHEVLIN PL.	E	15
SHEVLIN PL.	E	20
SILVA AVE.	E	1
SNOWDON AVE.	E	9
SONOMA ST.	E	2
SPYGLASS LN.	E	6
STANFORD AVE.	K	32
STOCKTON AVE.	E	20
STOCKTON AVE.	E	24
STOCKTON AVE.	E	25
STOCKTON AVE.	E	30
STRATFORD RD.	K	32
STRATFORD RD.	K	37
ST. ALBANS RD	K	26
SUNSET CT.	K	32
SUNSET DR.	K	32
SUNSET TERR	K	32
SUSAN AVE.	E	31
SUTTER AVE.	R	23
SUTTER AVE.	R	29
TAHOE PL.	E	35
TAMALPAIS AVE.	E	2
TAMALPAIS AVE.	E	5
TAMALPAIS CT.	E	9
TAPSCOTT AVE.	E	9
TASSAJARA AVE.	E	2
TASSAJARA AVE.	E	5
TEHAMA AVE.	R	22
TEHAMA AVE.	R	23
TERRACE DR.	E	16
TERRACE DR.	E	20
TERRACE DR.	E	21
TERRACE DR.	E	24
TERRACE DR.	E	25
THE CRESCENT	E	5
THE CRESCENT	E	7
THORS BAY RD.	E	15
THORS BAY RD.	E	11
TRINITY AVE.	K	33
TRUITT CT.	E	29
TULARE AVE.	E	2
TULARE AVE.	E	5
TULLER AVE.	E	1
TULLER AVE.	E	4
VALLEY RD.	K	36
VAN FLEET AVE.	R	29
VAN FLEET AVE.	R	30
VASSAR AVE.	K	33
VICTORIA ST.	E	35
VIEW AVE.	E	5
VIEW AVE.	E	6
VILLA NUEVA DR.	E	15
VILLAGE DR.	E	31
WALDO AVE.	E	22
WALDO AVE.	E	24
WALNUT ST.	E	9
WALNUT ST.	E	13
WARD AVE.	E	36
WELLESLEY AVE.	K	32
WELLESLEY AVE.	K	33
WENT AVE.	E	18
WESLEY AVE.	E	9
WESLEY AVE.	E	13
WESTMINSTER AVE.	E	26
WILDWOOD PL.	E	14
WILLAMETTE AVE.	E	26
WILLAMETTE AVE.	E	27
WILLOW LN.	K	37
WILLOW ST.	E	30
WILSON WY.	E	9
WINDSOR AVE.	K	26
WINDSOR AVE.	K	33
YALE AVE.	K	32
YOLO AVE.	E	34
YORK AVE.	K	26
YORK AVE.	K	32
YOSEMITE AVE.	E	35
YUBA ST.	E	1
YUBA ST.	E	5
ZARA ST.	E	1

STEGE SANITARY DISTRICT

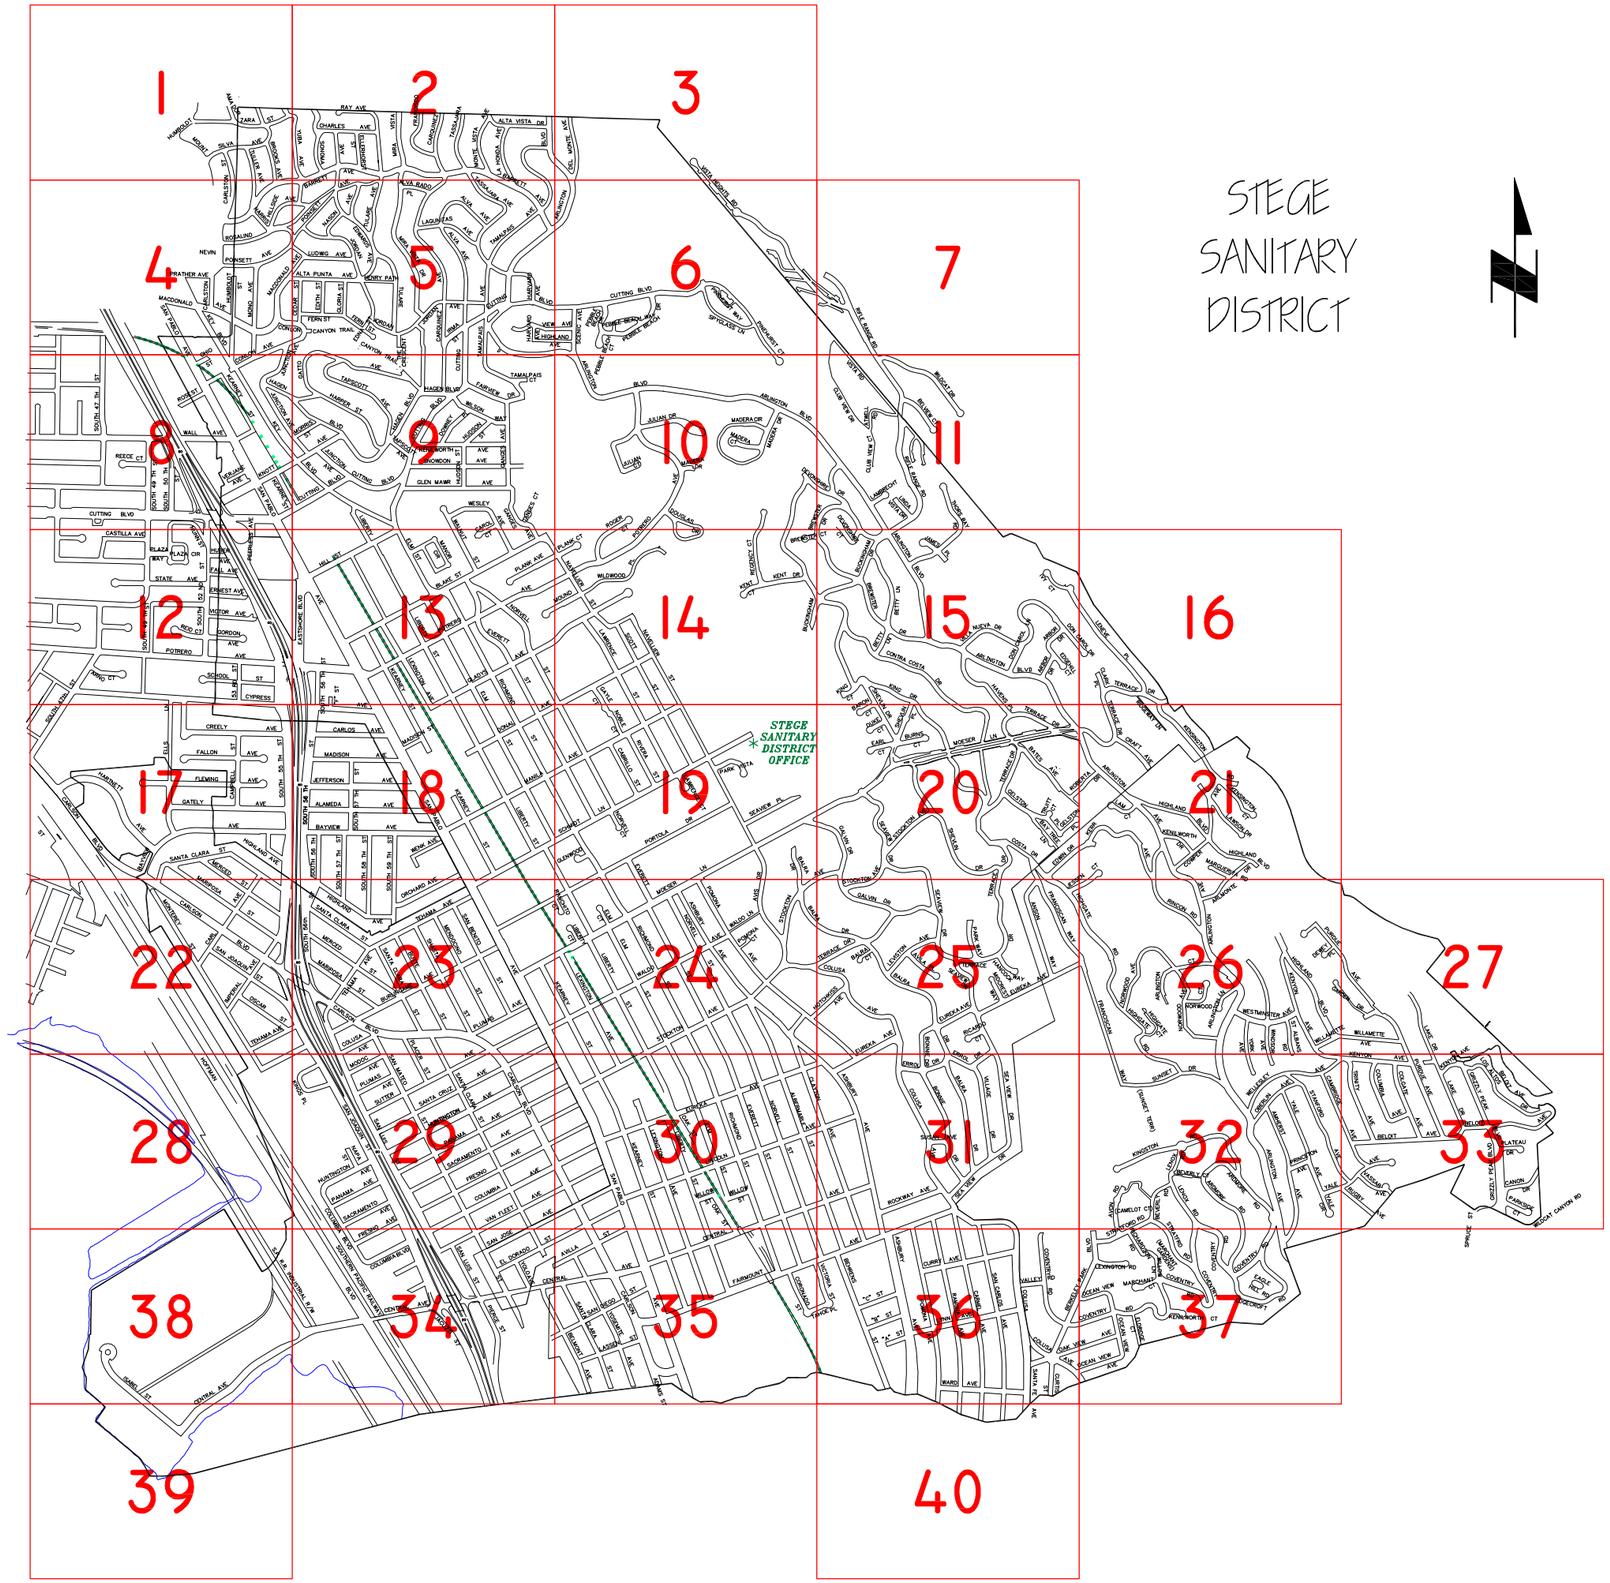

SCALE: 1"=200'

Stege Sanitary District

APR 2023

1	2	3				
4	5	6	7			
8	9	10	11			
12	13	14	15	16		
17	18	19	20	21		
22	23	24	25	26	27	
28	29	30	31	32	33	
38	34	35	36	37		
39			40			

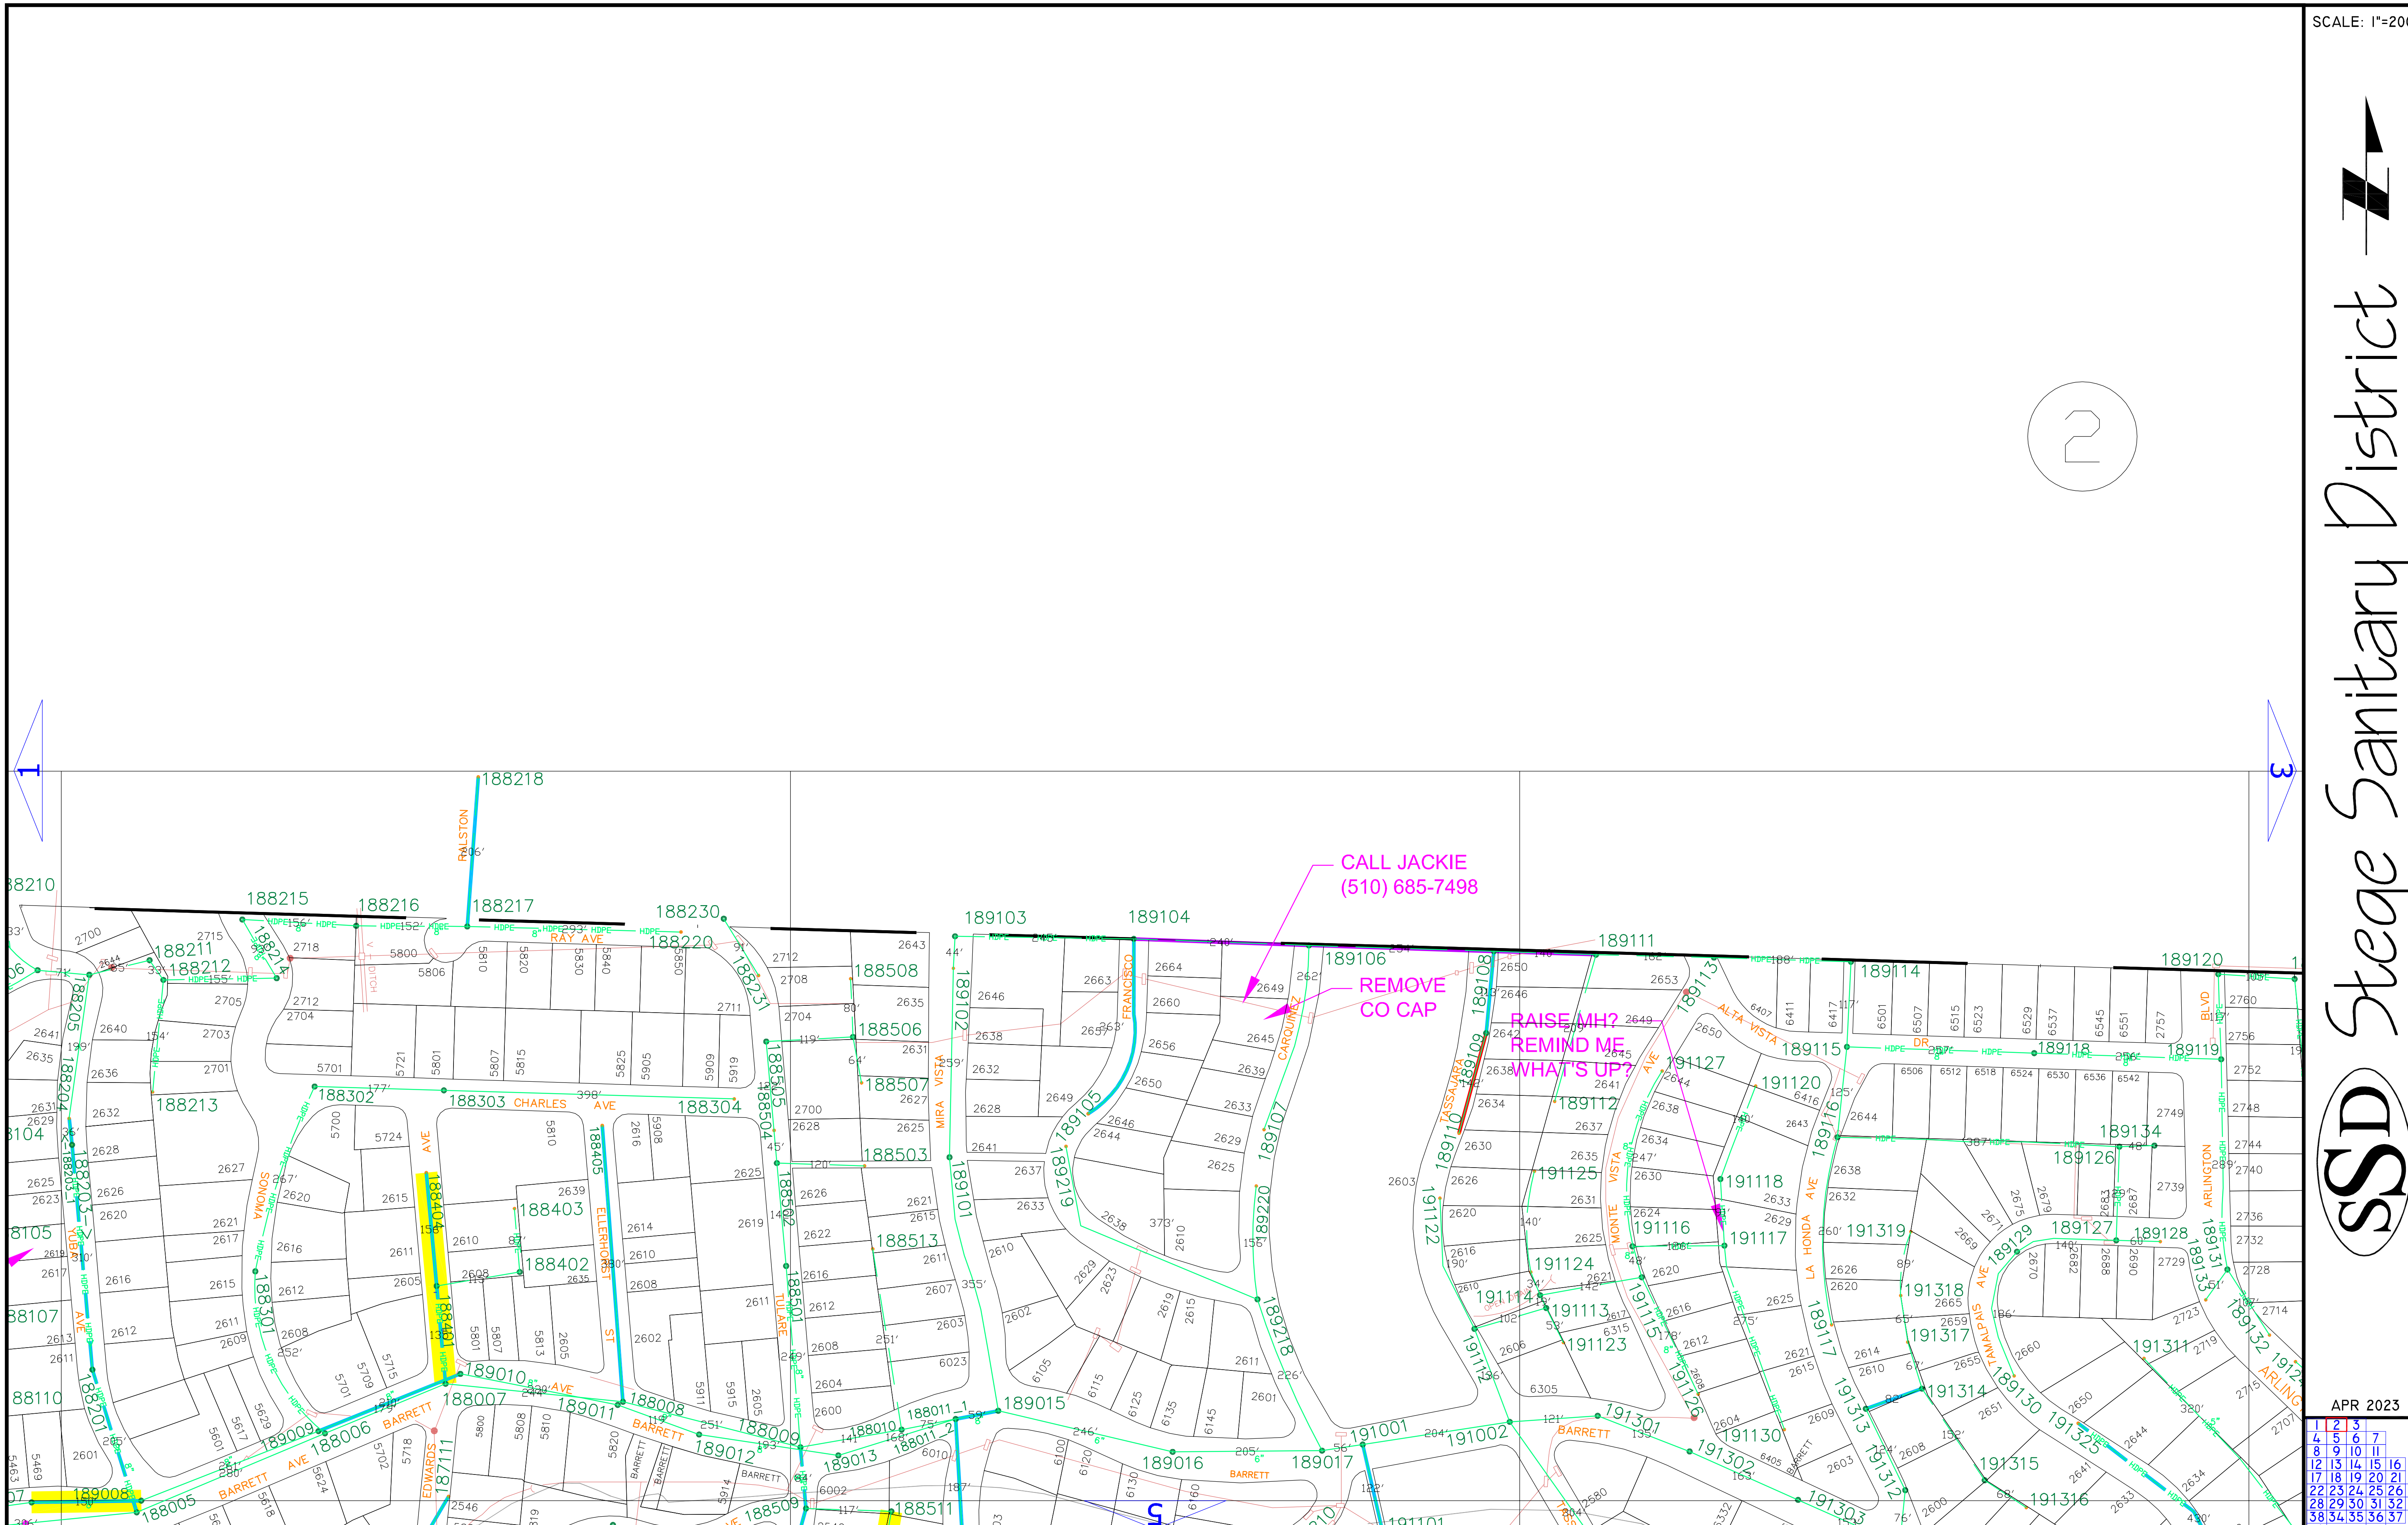
SCALE: 1"=200'
Stege Sanitary District
SSD
APR 2023
2
CALL JACKIE
(510) 685-7498
REMOVE
CO CAP
RAISE MH?
REMIND ME
WHAT'S UP?
RAY AVE
CHARLES AVE
RALSTON
SONOMA
YUBA AVE
ELLERHORST ST
TULARE
MIRA VISTA
FRANCISCO
CARQUINEZ
TASSAJARA
BARRETT AVE
EDWARDS
ALTA VISTA
MONTE VISTA AVE
LA HONDA AVE
DR
TAMALPAIS AVE
ARLINGTON BLVD
1 2 3
4 5 6 7
8 9 10 11
12 13 14 15 16
17 18 19 20 21
22 23 24 25 26 27
28 29 30 31 32 33
38 34 35 36 37
39 40

SCALE: 1"=200'

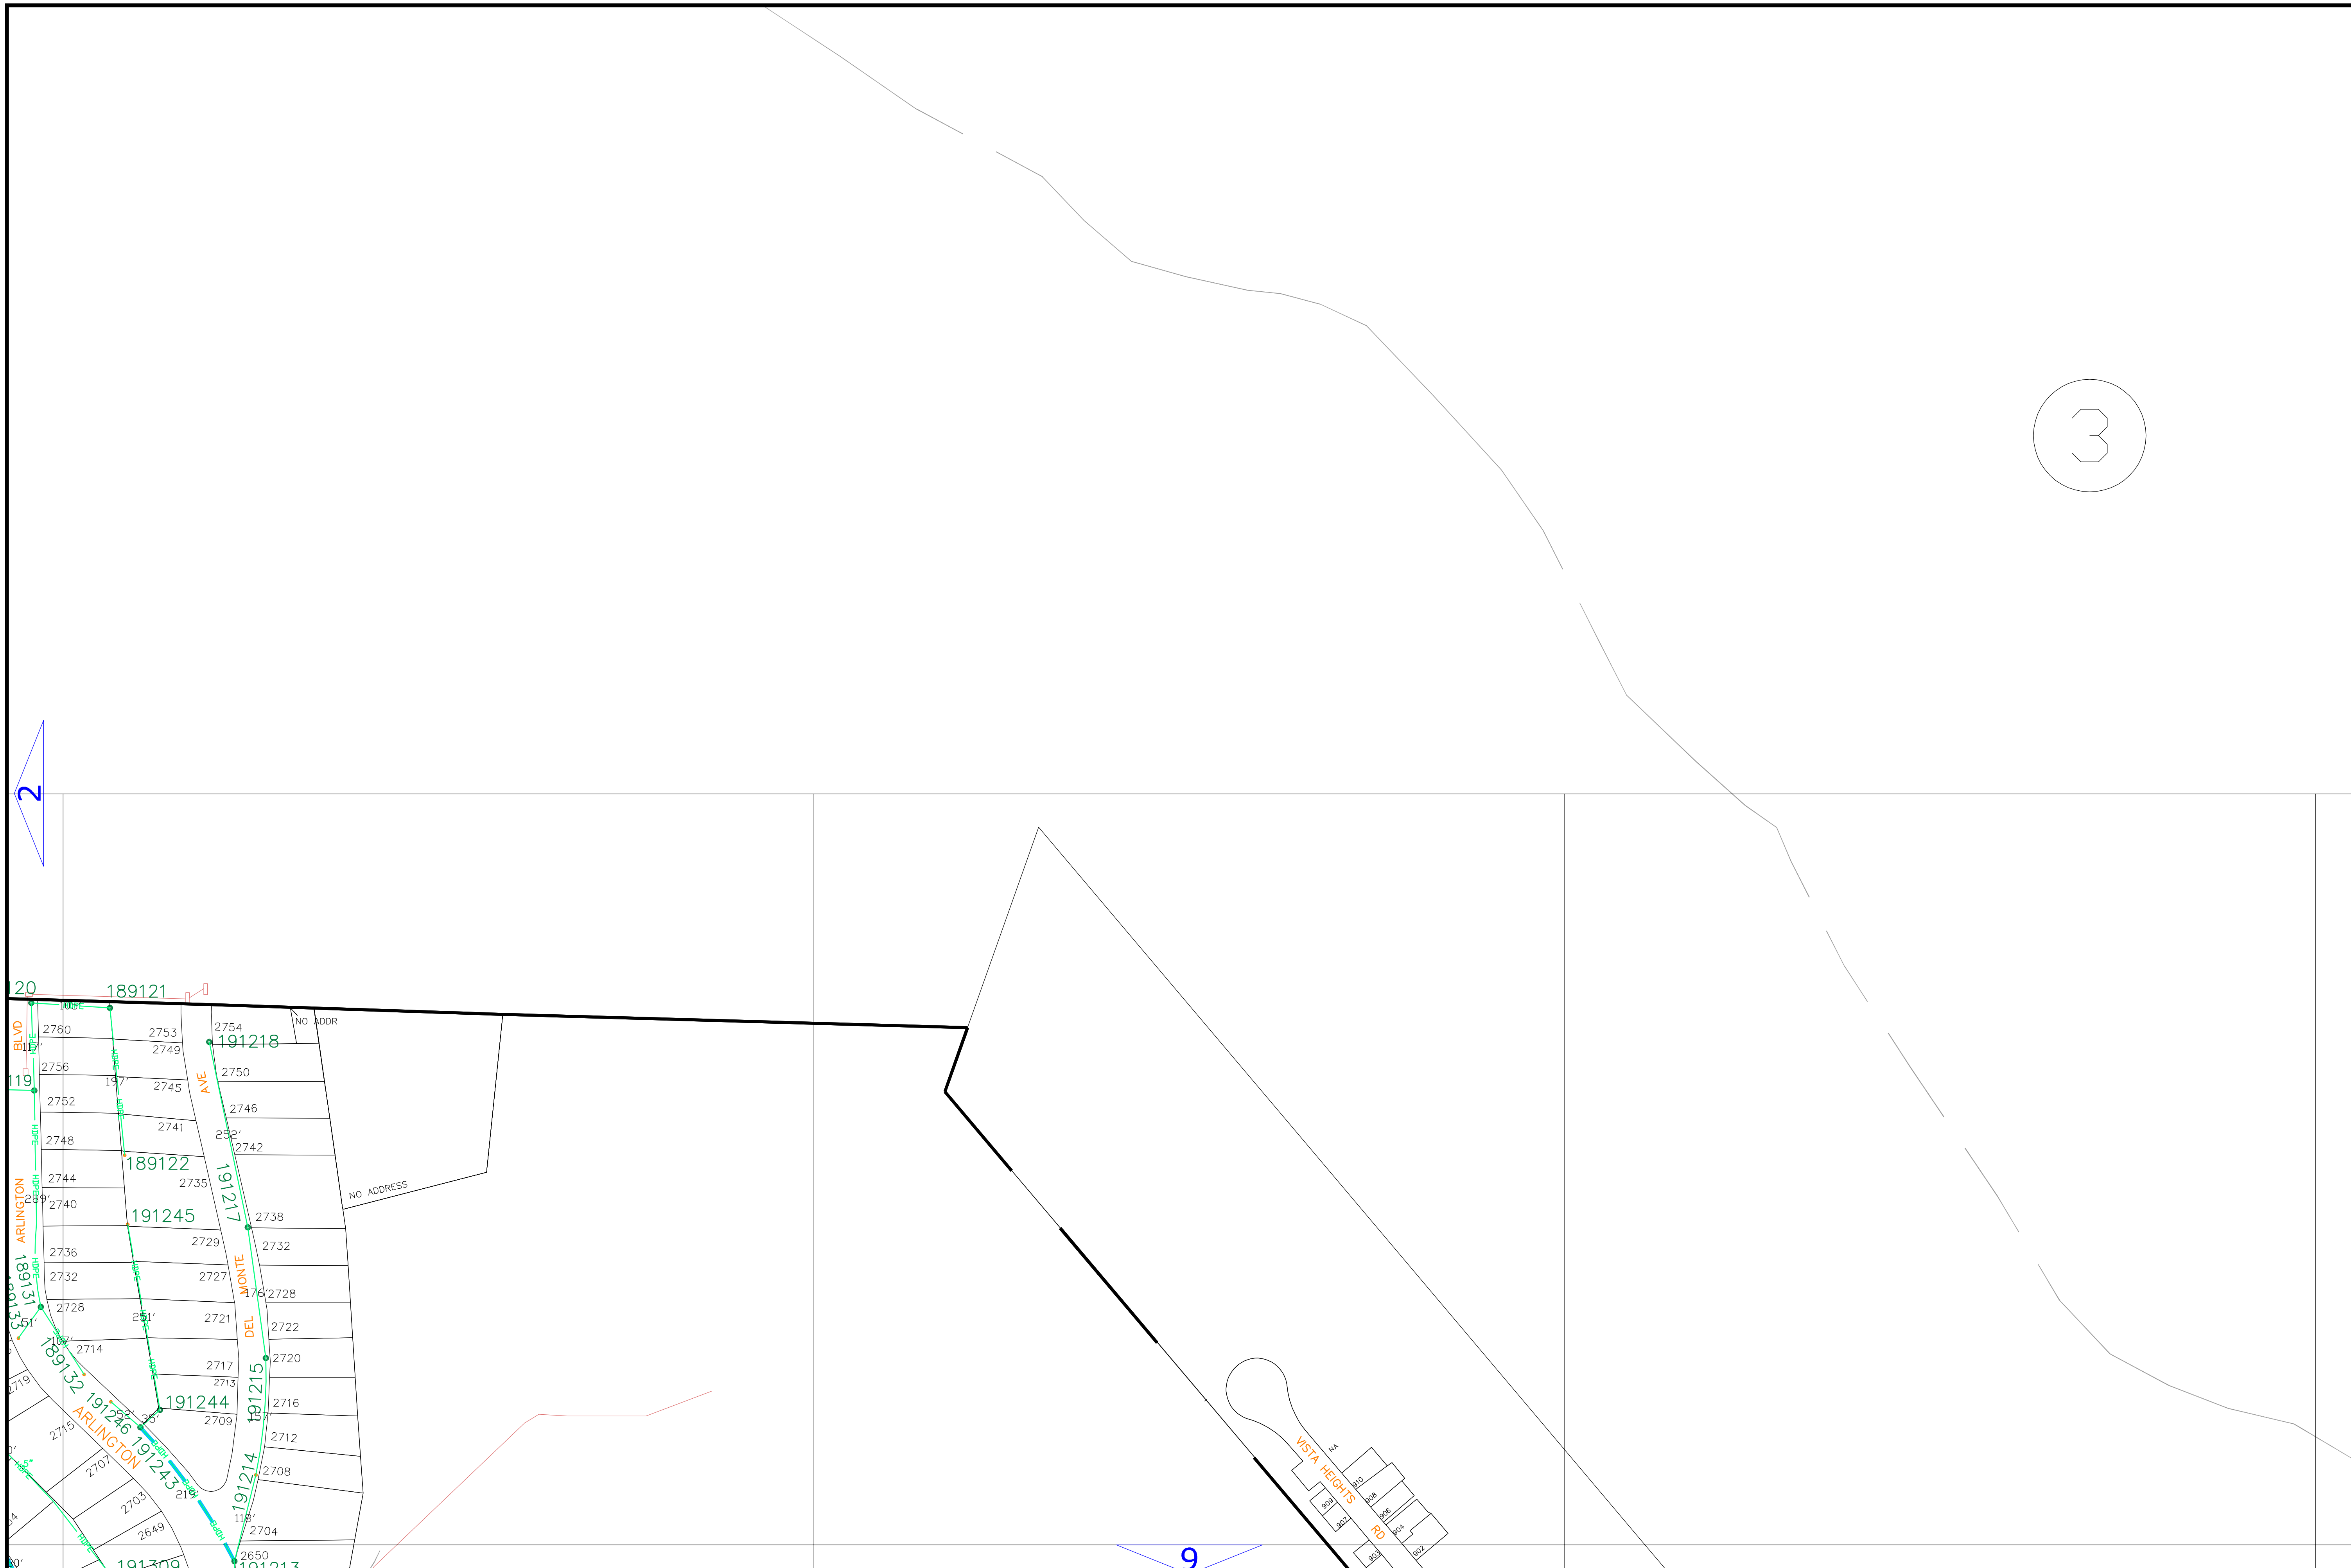

Stege Sanitary District

SSD

APR 2023

1	2	3			
4	5	6	7		
8	9	10	11		
12	13	14	15	16	
17	18	19	20	21	
22	23	24	25	26	27
28	29	30	31	32	33
38	34	35	36	37	
39			40		

1
4
8
BARRETT AVE
HARRIS AVE
HILLSIDE AVE
ROSALIND AVE
CARLTON
NEVIN
FLOWS TO RICHMOND
PRATHER AVE
KEY
MACDONALD
CARLSTON
KEY BLVD
SAN PABLO AVE
FREEWAY
HUMBOLDT
MONO AVE
CONLON AVE
BURIED MH IGNORE
NO ADDR
SCALE: 1"=200'
Sanitary District
SSD Stege
APR 2023

SCALE: 1"=200'

Sanitary District

SSD Steve Salter

LH MAY BE BURIED 6" LOOK FOR UPSIDEDOWN BUCKET BY FENCELINE

CALL PO (510) 232-8560

CODE 2224

BROKEN LH STOP AT 185'

CALL PO (510) 640-2671

APR 2023

1	2	3				
4	5	6	7			
8	9	10	11			
12	13	14	15	16		
17	18	19	20	21		
22	23	24	25	26	27	
28	29	30	31	32	33	
38	34	35	36	37		
39			40			

SCALE: 1"=200'

Stage Sanitary District

SSD

APR 2023

1	2	3				
4	5	6	7			
8	9	10	11			
12	13	14	15	16		
17	18	19	20	21		
22	23	24	25	26	27	
28	29	30	31	32	33	
38	34	35	36	37		
39			40			

SCALE: 1"=200'

Steqe Sanitary District

SSD

APR 2023

1	2	3				
4	5	6	7			
8	9	10	11			
12	13	14	15	16		
17	18	19	20	21		
22	23	24	25	26	27	
28	29	30	31	32	33	
38	34	35	36	37		
39			40			

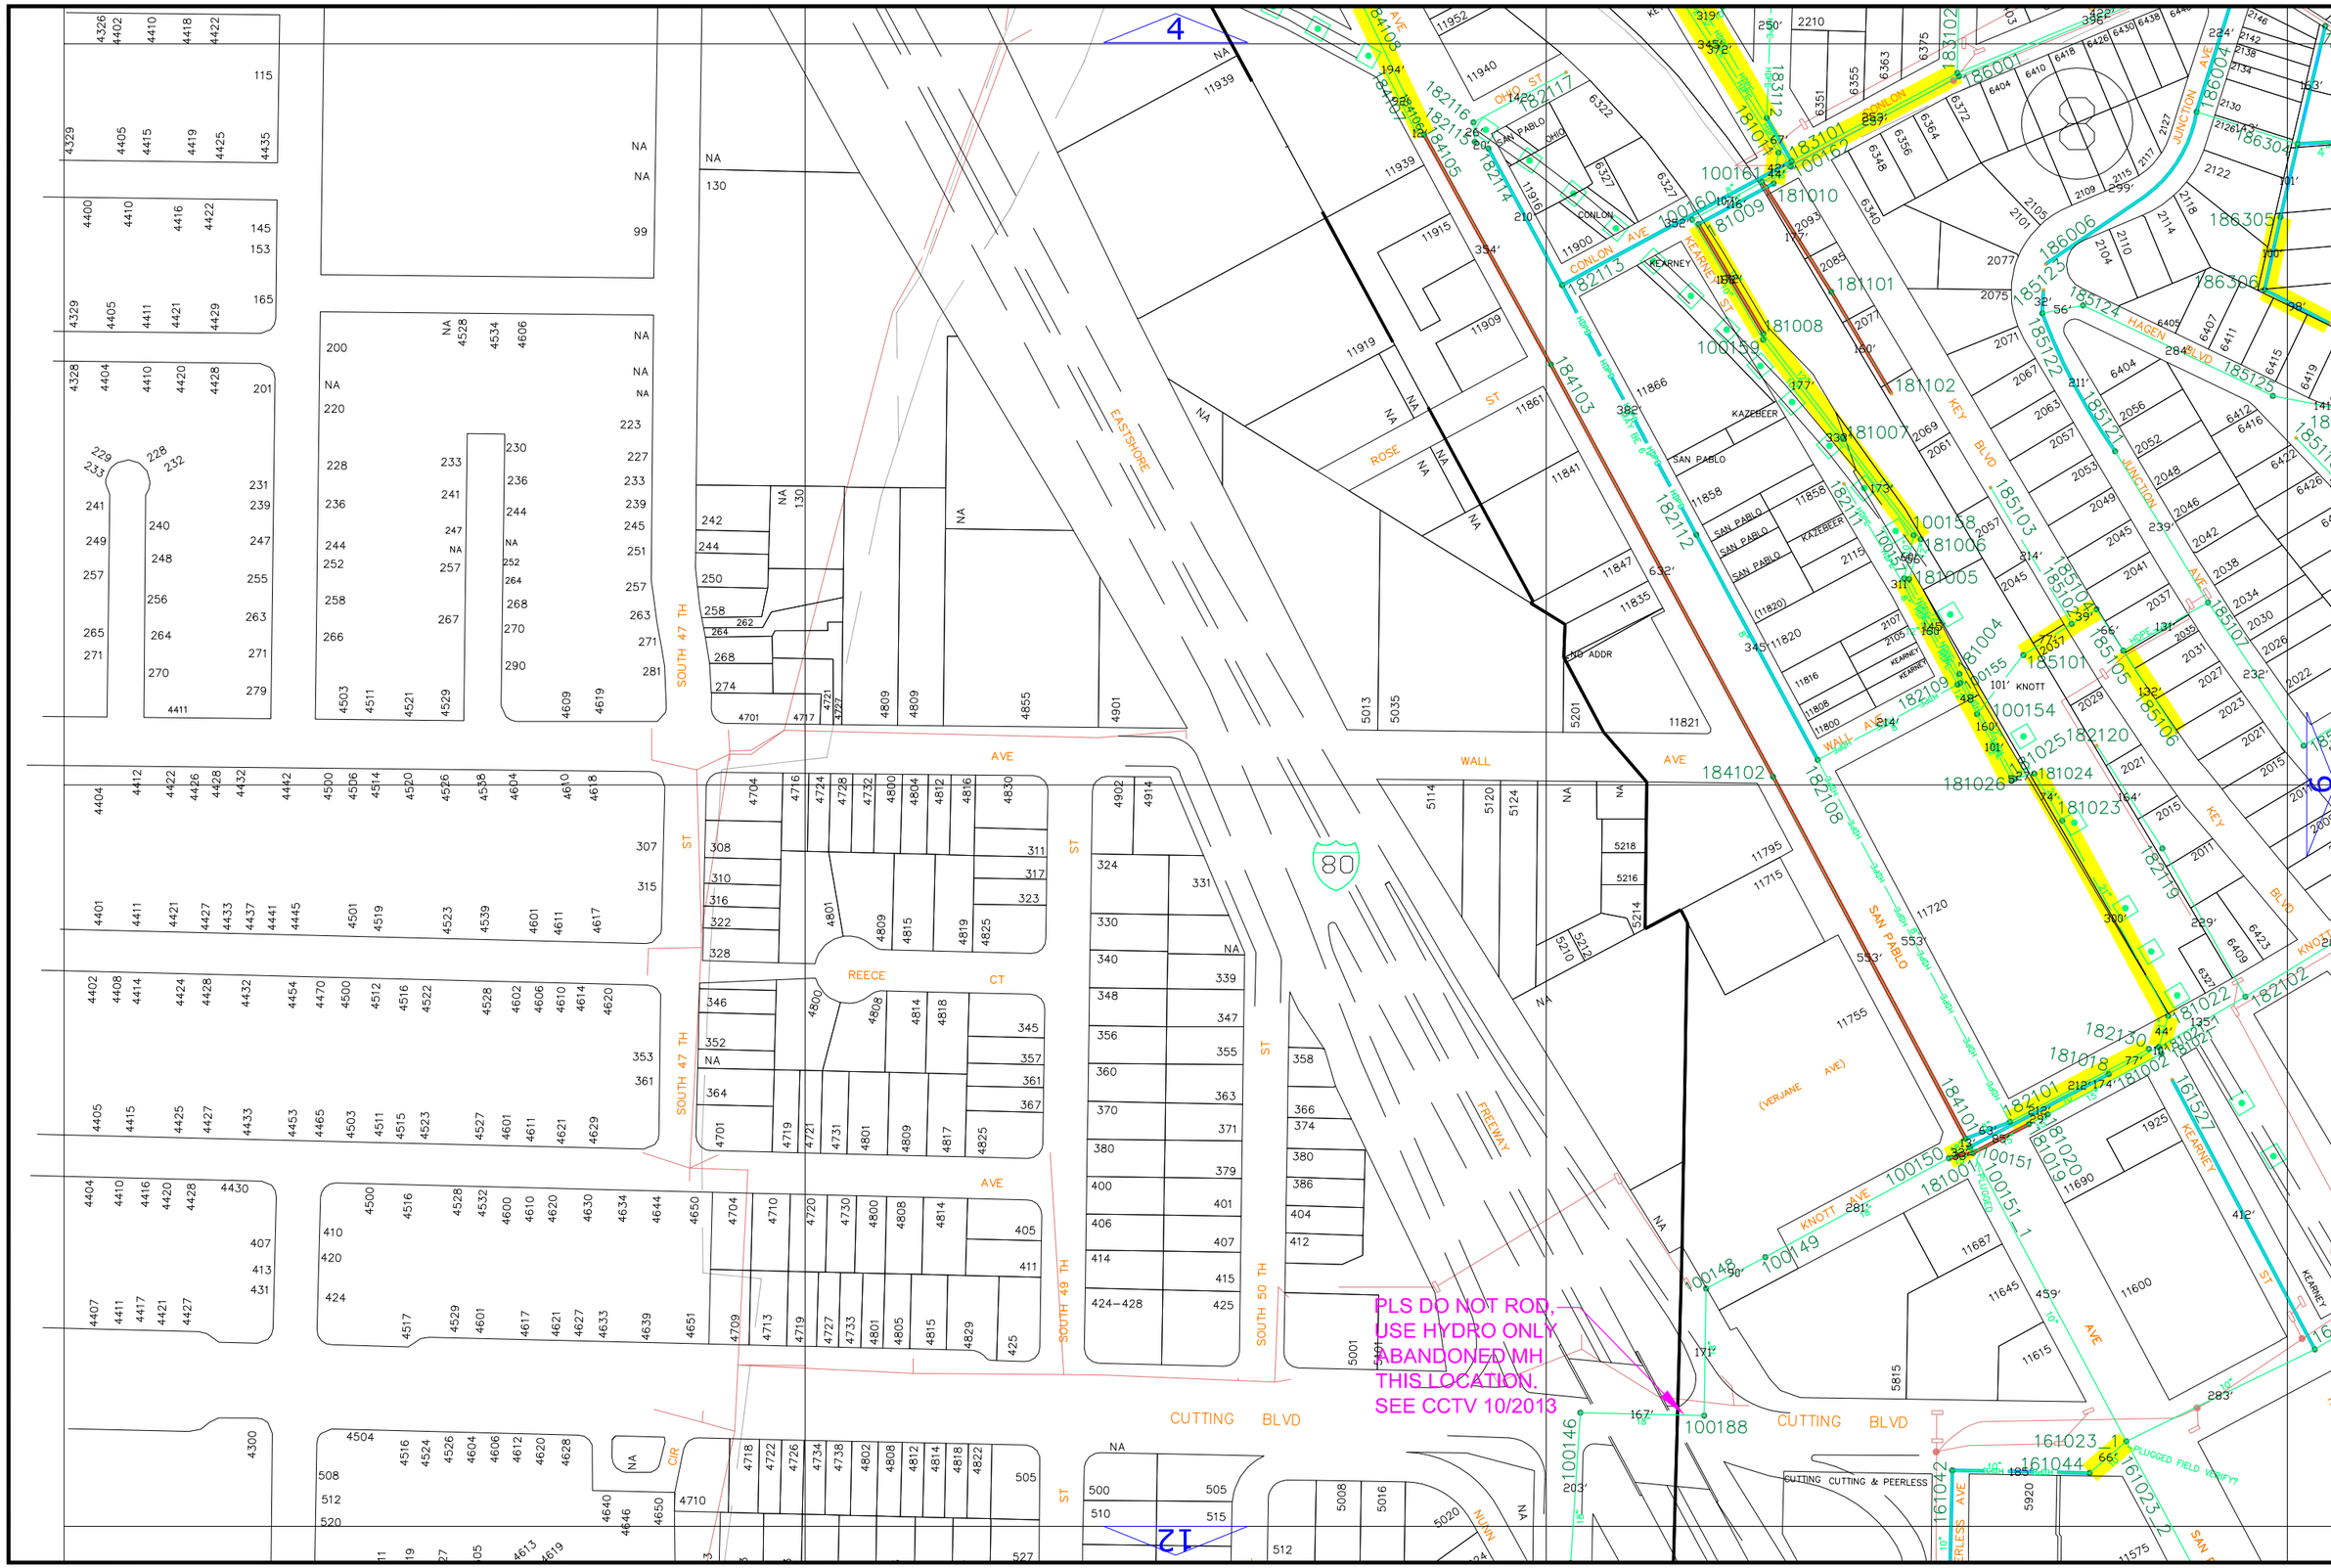
SCALE: 1"=200'
Stege Sanitary District
SSD
APR 2023
PLS DO NOT ROD,
USE HYDRO ONLY
ABANDONED MH
THIS LOCATION.
SEE CCTV 10/2013
EASTSHORE
SOUTH 47 TH
SOUTH 49 TH
SOUTH 50 TH
REECE CT
CUTTING BLVD
SAN PABLO
KEY BLVD
KEARNEY
KNOTT
CONLON AVE
HAGEN BLVD
JUNCTION AVE
FREEWAY
80
PLUGGED FIELD VERIFY?
CUTTING CUTTING & PEERLESS

SCALE: 1"=200'

Sanitary District

SSD Stege

(510) 640-2671

CALL PO
(510) 965-3767

CALL PO
(510) 230-3377

CALL 6754 FIRST
(510) 235-7611
PIYATIDA

40' CAST IRON

B.A.R.T.
DEL
NORTE
STATION

NO ADDRESS

APR 2023

1	2	3				
4	5	6	7			
8	9	10	11			
12	13	14	15	16		
17	18	19	20	21		
22	23	24	25	26	27	
28	29	30	31	32	33	
38	34	35	36	37		
39			40			

SCALE: 1"=200'

Stege Sanitary District

SSD

SUSIE
(510) 367-2703

CREEK

BURIED
MANHOLE

CALL FIRST
(510) 232-0183

ARLINGTON BLVD
POTRERO AVE
JULIAN DR
JULIAN CT
MADERA DR
MADERA CIR
MADERA CT
DOUGLAS DR
ROGER CT
DEVONSHIRE DR
DREWSTER DR
FAIRVIEW
MADERA SCHOOL
NO ADDRESS
8501 (MAIDEN LN)

APR 2023

1	2	3				
4	5	6	7			
8	9	10	11			
12	13	14	15	16		
17	18	19	20	21		
22	23	24	25	26	27	
28	29	30	31	32	33	
38	34	35	36	37		
39			40			

SCALE: 1"=200'

11

Stege Sanitary District

SSD

APPROX. BOUNDARY LOCATIONS

PARCEL BOUNDARIES DRAFTED NOV.95 BY LJT @ STEGE

SEWERS FROM RICHMOND

NO ADDR

NO ADDRESS

SUMMIT PARK

DEVONSHIRE

BREWSTER

APR 2023

1	2	3				
4	5	6	7			
8	9	10	11			
12	13	14	15	16		
17	18	19	20	21		
22	23	24	25	26	27	
28	29	30	31	32	33	
38	34	35	36	37		
39			40			

SCALE: 1"=200'

Stege Sanitary District

SSD

APR 2023

1	2	3				
4	5	6	7			
8	9	10	11			
12	13	14	15	16		
17	18	19	20	21		
22	23	24	25	26	27	
28	29	30	31	32	33	
38	34	35	36	37		
39			40			

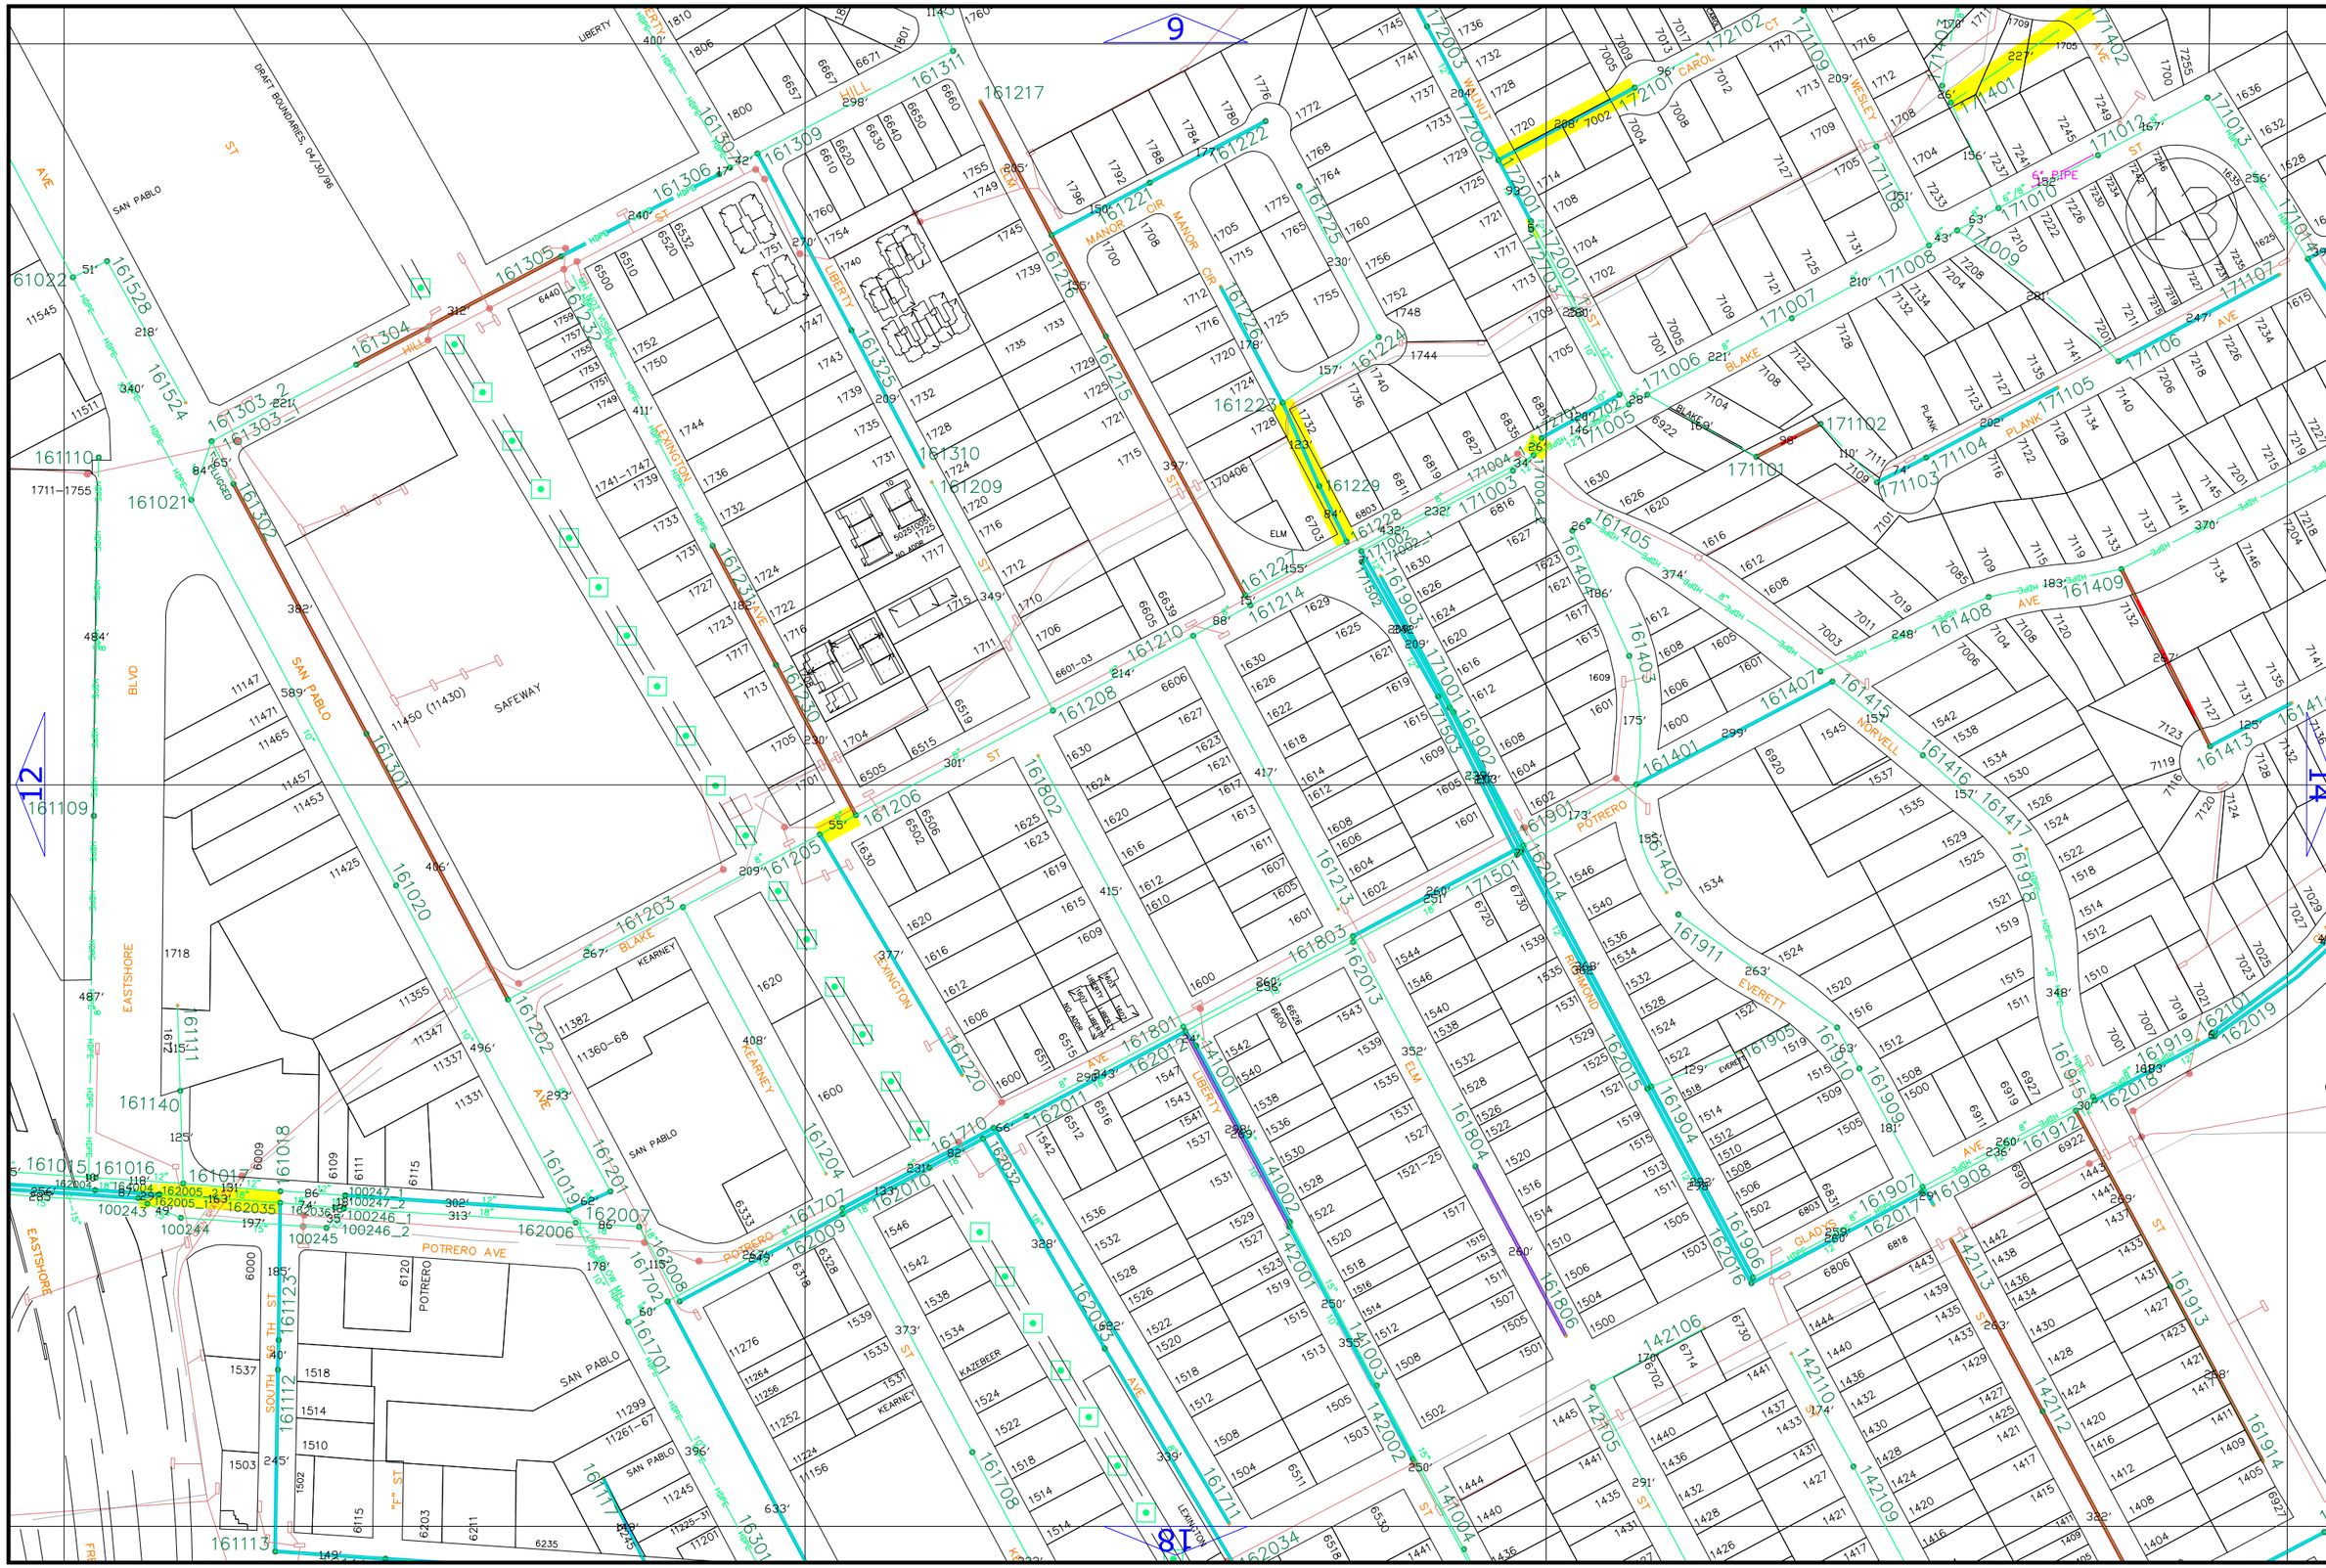

SCALE: 1"=200'

Sanitary District

SSD Stage 3

APR 2023

1	2	3				
4	5	6	7			
8	9	10	11			
12	13	14	15	16		
17	18	19	20	21		
22	23	24	25	26	27	
28	29	30	31	32	33	
38	34	35	36	37		
39			40			

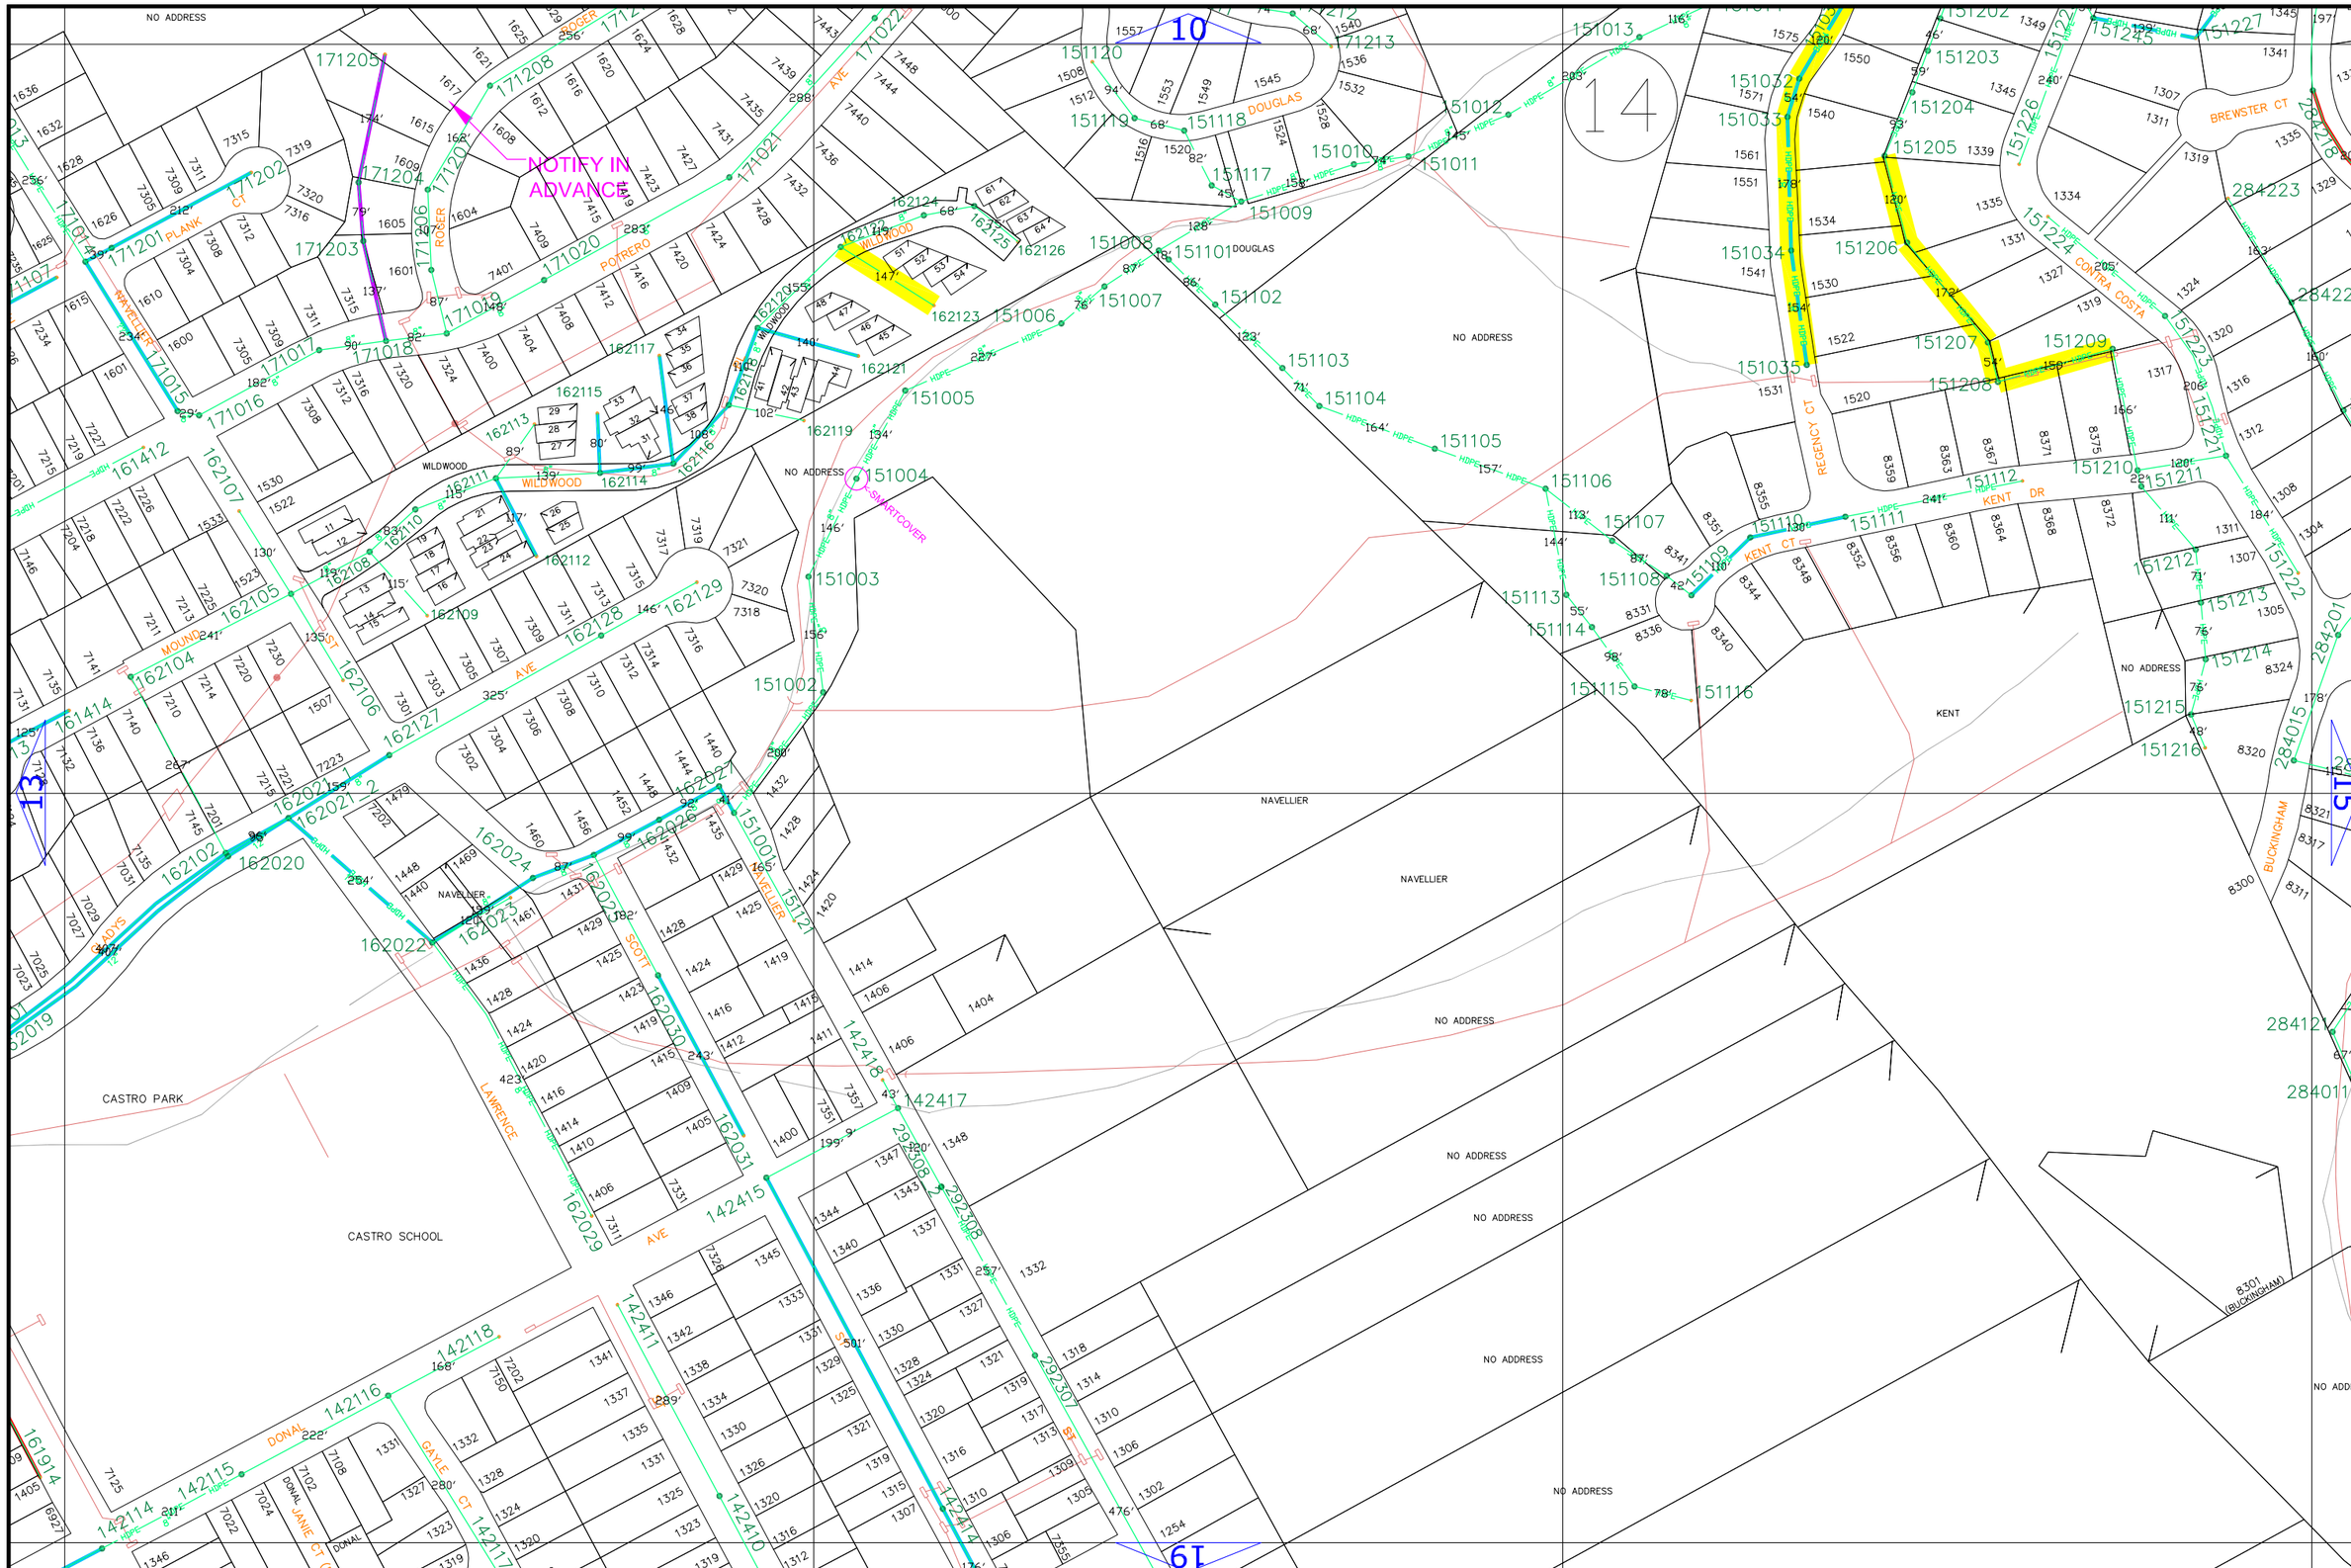

SCALE: 1"=200'

Sunitary District 7

SSD Stege Sanitary District

APR 2023

1	2	3				
4	5	6	7			
8	9	10	11			
12	13	14	15	16		
17	18	19	20	21		
22	23	24	25	26	27	
28	29	30	31	32	33	
38	34	35	36	37		
39			40			

SCALE: 1"=200'

24 HR NOTICE
JOHN
(510) 236-9142

ARLINGTON PARK

MINERAL RIGHTS
NA

NO ADDRESS

Sanitary District

SSD Steege

APR 2023

1	2	3				
4	5	6	7			
8	9	10	11			
12	13	14	15	16		
17	18	19	20	21		
22	23	24	25	26	27	
28	29	30	31	32	33	
38	34	35	36	37		
39			40			

SCALE: 1"=200'

16

Stege Sanitary District

APR 2023

1	2	3				
4	5	6	7			
8	9	10	11			
12	13	14	15	16		
17	18	19	20	21		
22	23	24	25	26	27	
28	29	30	31	32	33	
38	34	35	36	37		
39				40		

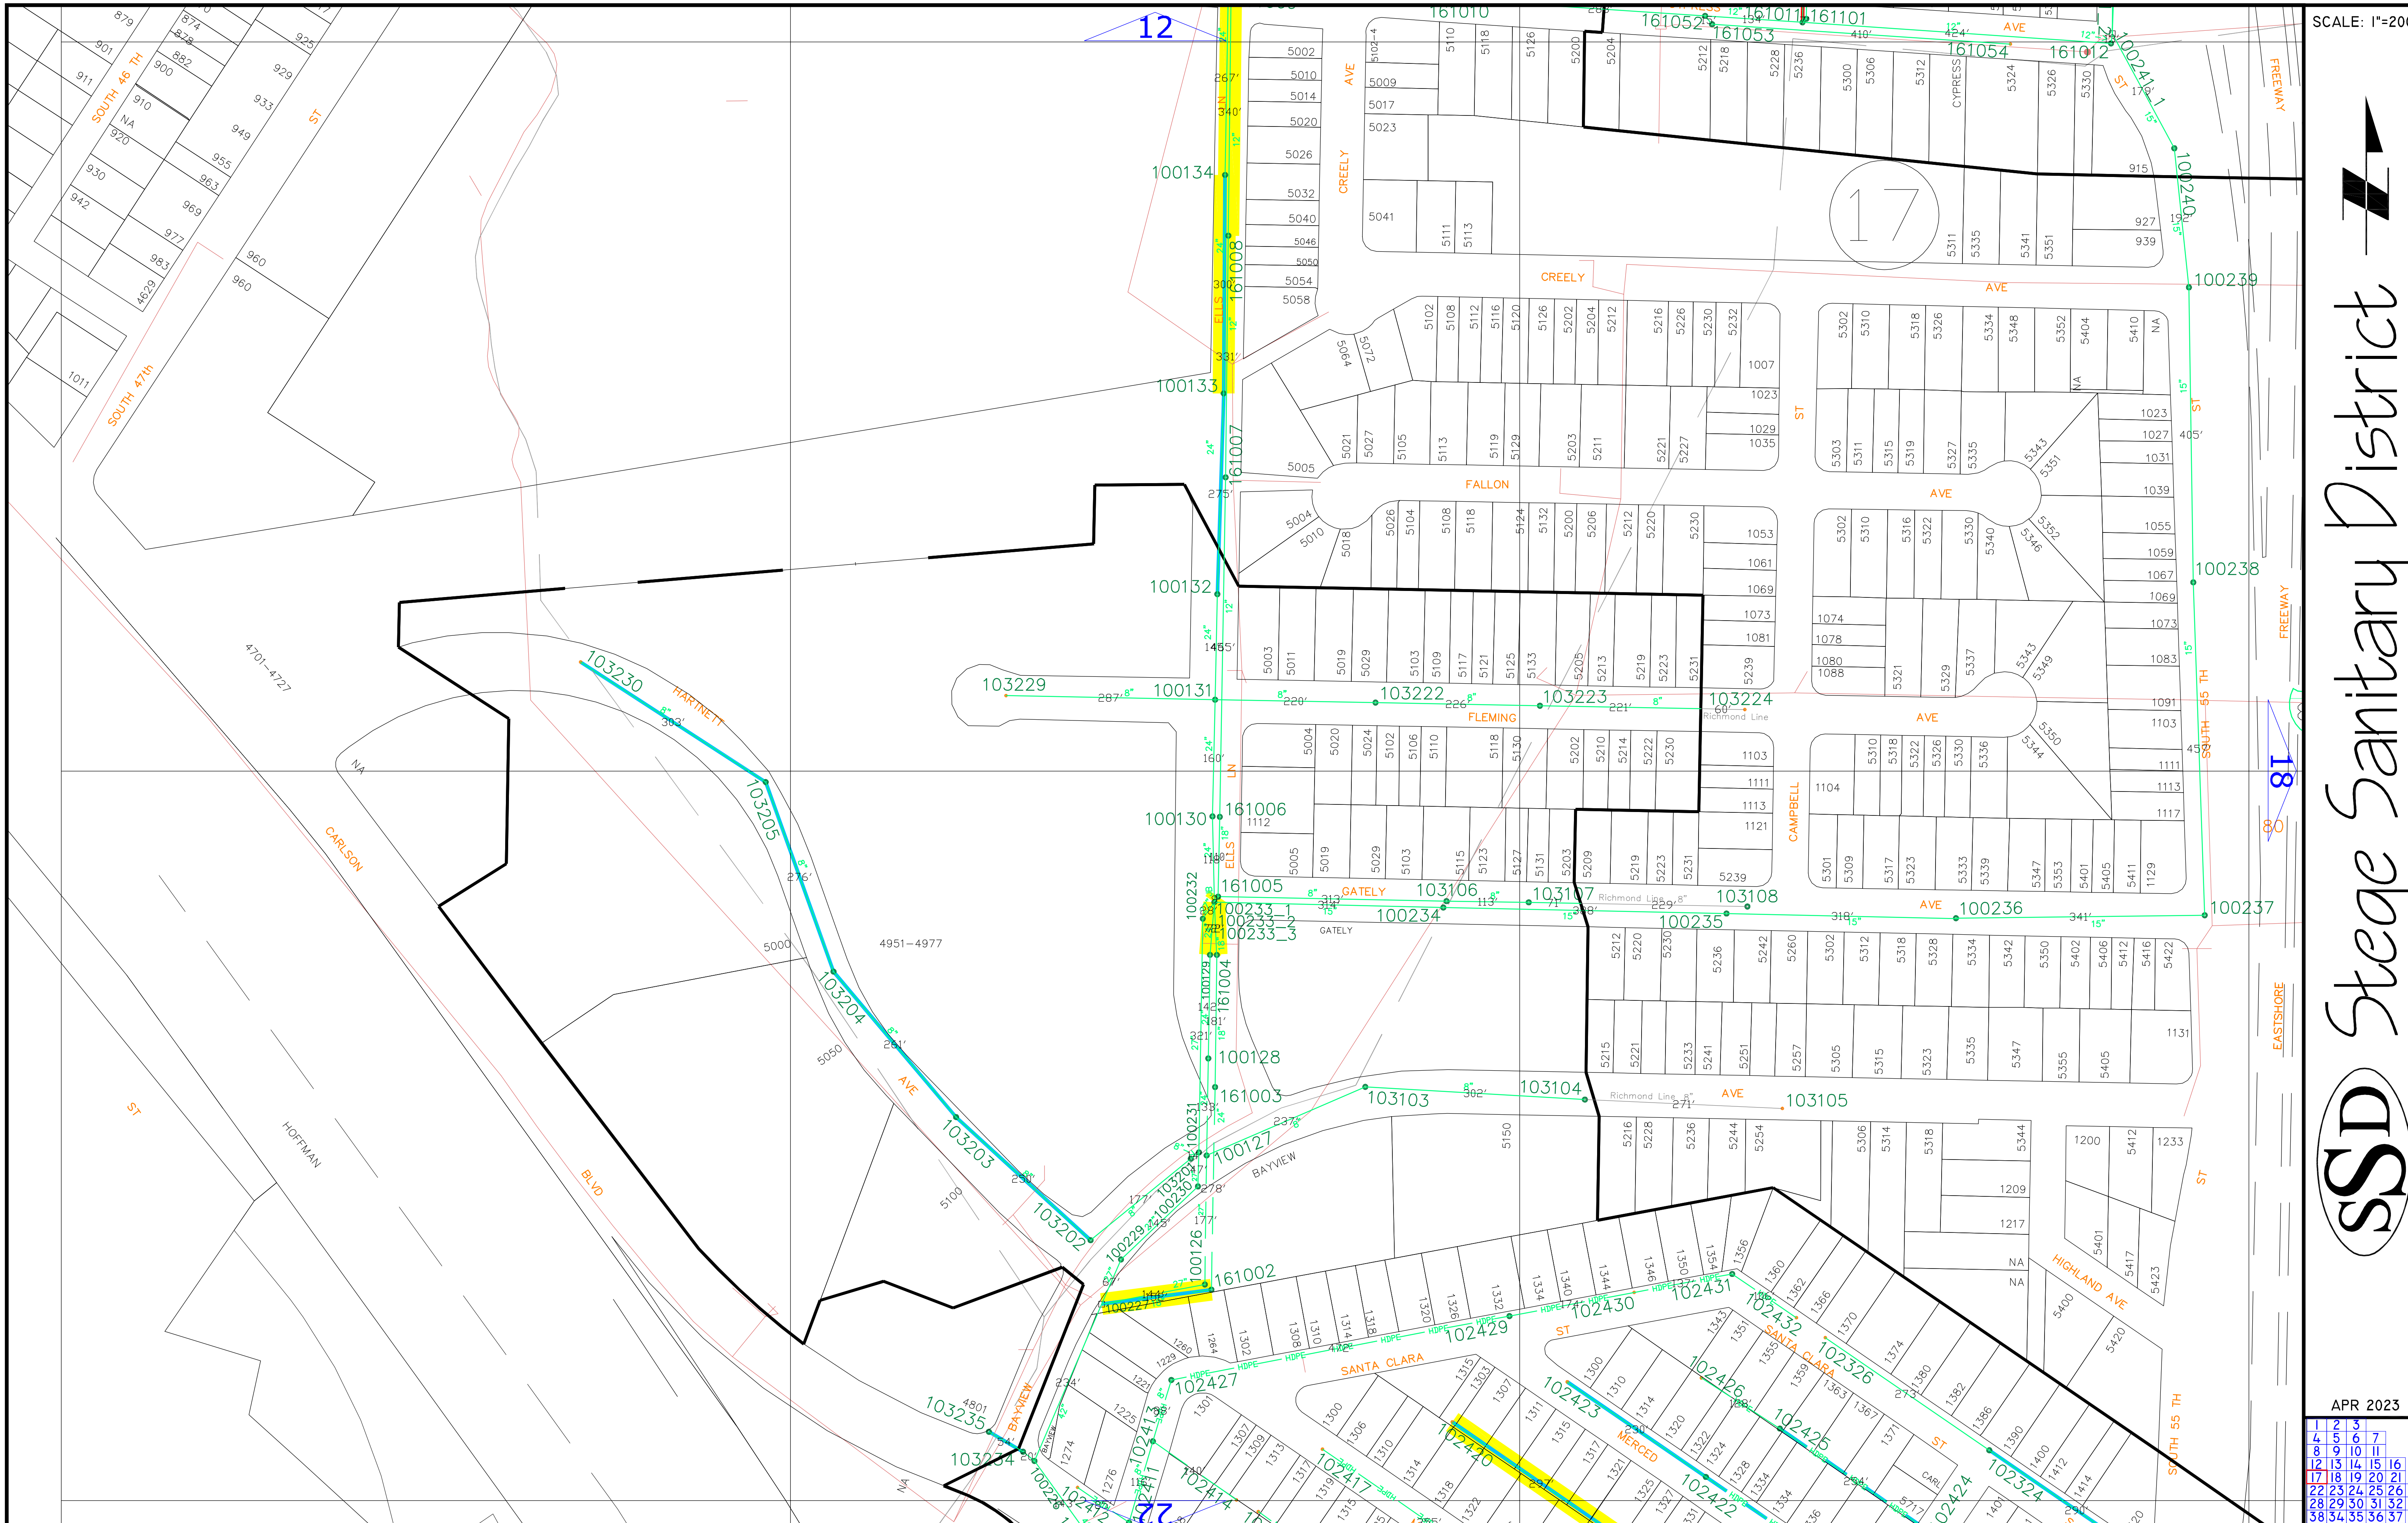

SCALE: 1"=200'
Stege Sanitary District
SSD
APR 2023
17
12
18
22
SOUTH 46 TH
SOUTH 47th
ST
CARLSON
BLVD
HOFFMAN
HARTNETT
AVE
ELLS
LN
CREELY
AVE
FALLON
FLEMING
GATELY
CAMPBELL
ST
CYPRESS
AVE
BAYVIEW
SANTA CLARA
ST
MERCED
HIGHLAND AVE
SOUTH 55 TH
FREEWAY
EASTSHORE
Richmond Line
4701-4727
4951-4977
100134
161008
100133
161007
100132
100131
100130
161006
161005
100232
100233_1
100233_2
100233_3
161004
100129
100128
161003
100231
100127
100126
161002
100227
100229
100230
103201
103229
103222
103223
103224
103230
103205
103204
103203
103202
103235
103234
103106
103107
103108
100234
100235
100236
100237
100238
100239
100240
100241_1
161010
161011
161101
161052
161053
161054
161012
103103
103104
103105
102427
102429
102430
102431
102432
102326
102426
102425
102423
102420
102422
102424
102324
102417
102413
102411
102414
102412
1 2 3
4 5 6 7
8 9 10 11
12 13 14 15 16
17 18 19 20 21
22 23 24 25 26 27
28 29 30 31 32 33
38 34 35 36 37
39 40

SCALE: 1"=200'

Sanitary District

SSD Stege Sanitary District

BURIED MANHOLE

APR 2023

1	2	3				
4	5	6	7			
8	9	10	11			
12	13	14	15	16		
17	18	19	20	21		
22	23	24	25	26	27	
28	29	30	31	32	33	
38	34	35	36	37		
39			40			

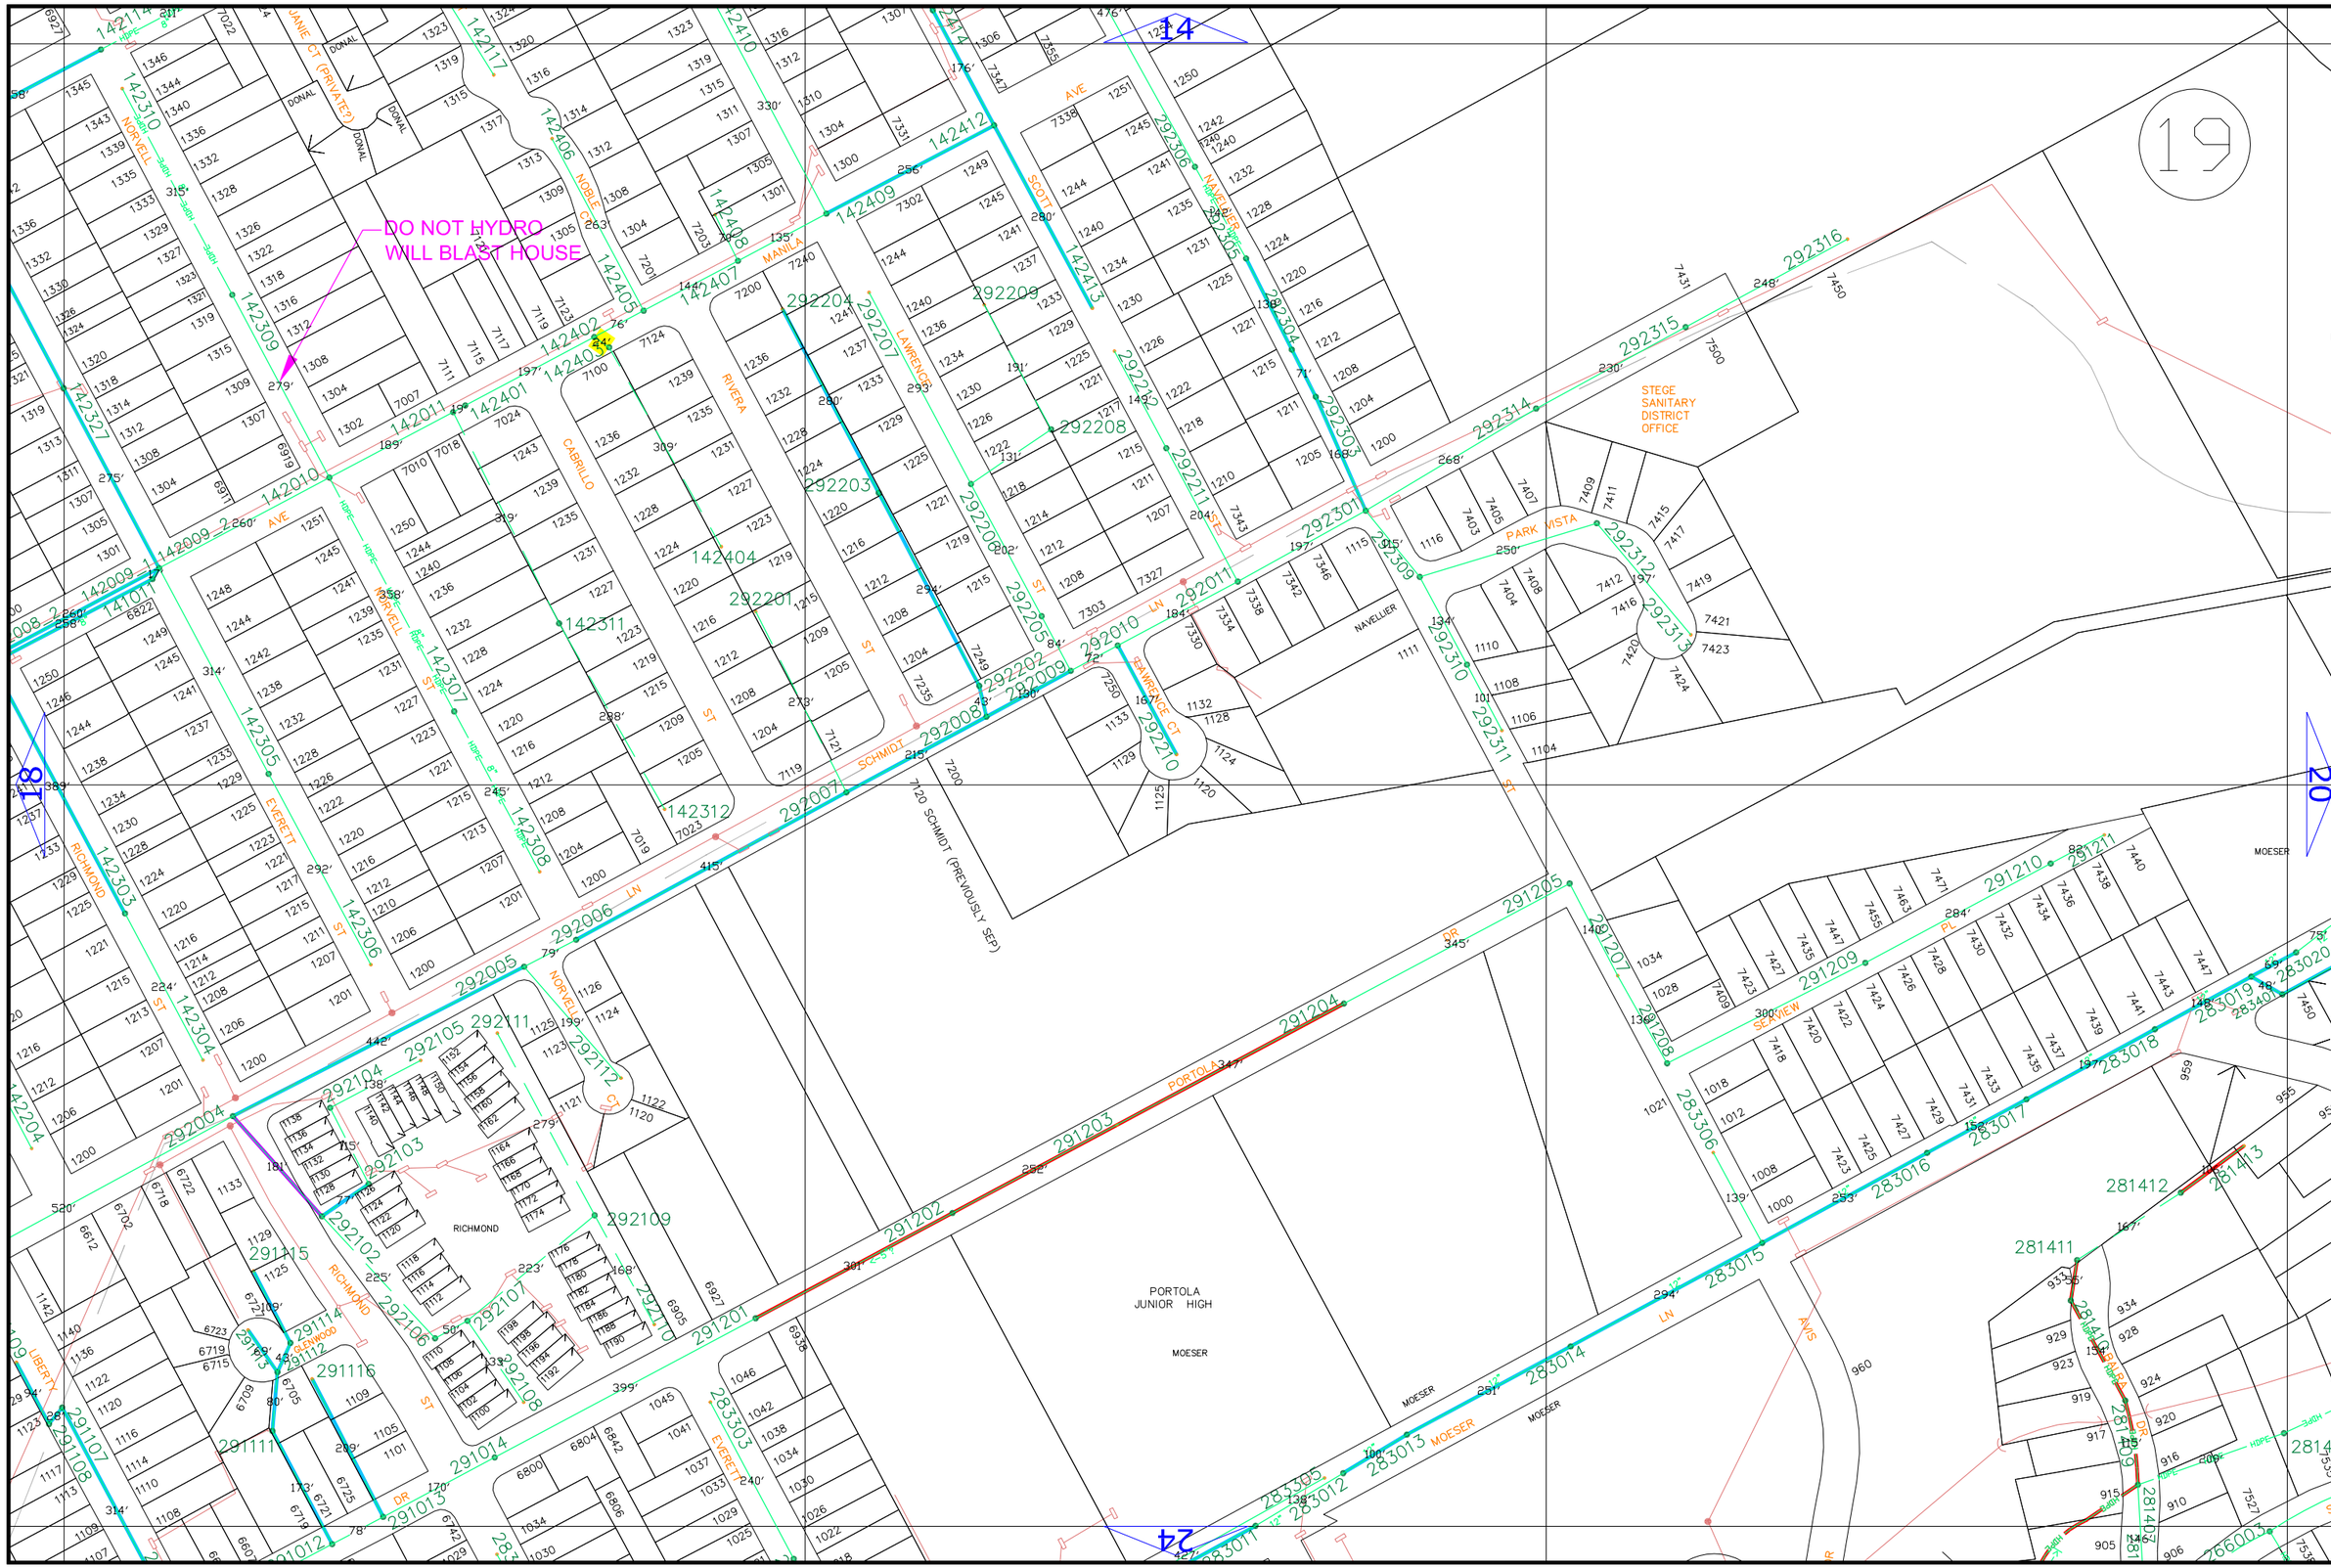

SCALE: 1"=200'

Stege Sanitary District

SSD

APR 2023

1	2	3				
4	5	6	7			
8	9	10	11			
12	13	14	15	16		
17	18	19	20	21		
22	23	24	25	26	27	
28	29	30	31	32	33	
38	34	35	36	37		
39			40			

SCALE: 1"=200'

Steege Sanitary District

Call First
(415) 235-3555

Warthog MH
Drop (Roots)

Do not
blast.

CALL FIRST!
(510) 301-3698

NO MANHOLE

CALL FIRST!
(510) 525-9300

APR 2023

1	2	3				
4	5	6	7			
8	9	10	11			
12	13	14	15	16		
17	18	19	20	21		
22	23	24	25	26	27	
28	29	30	31	32	33	
38	34	35	36	37		
39				40		

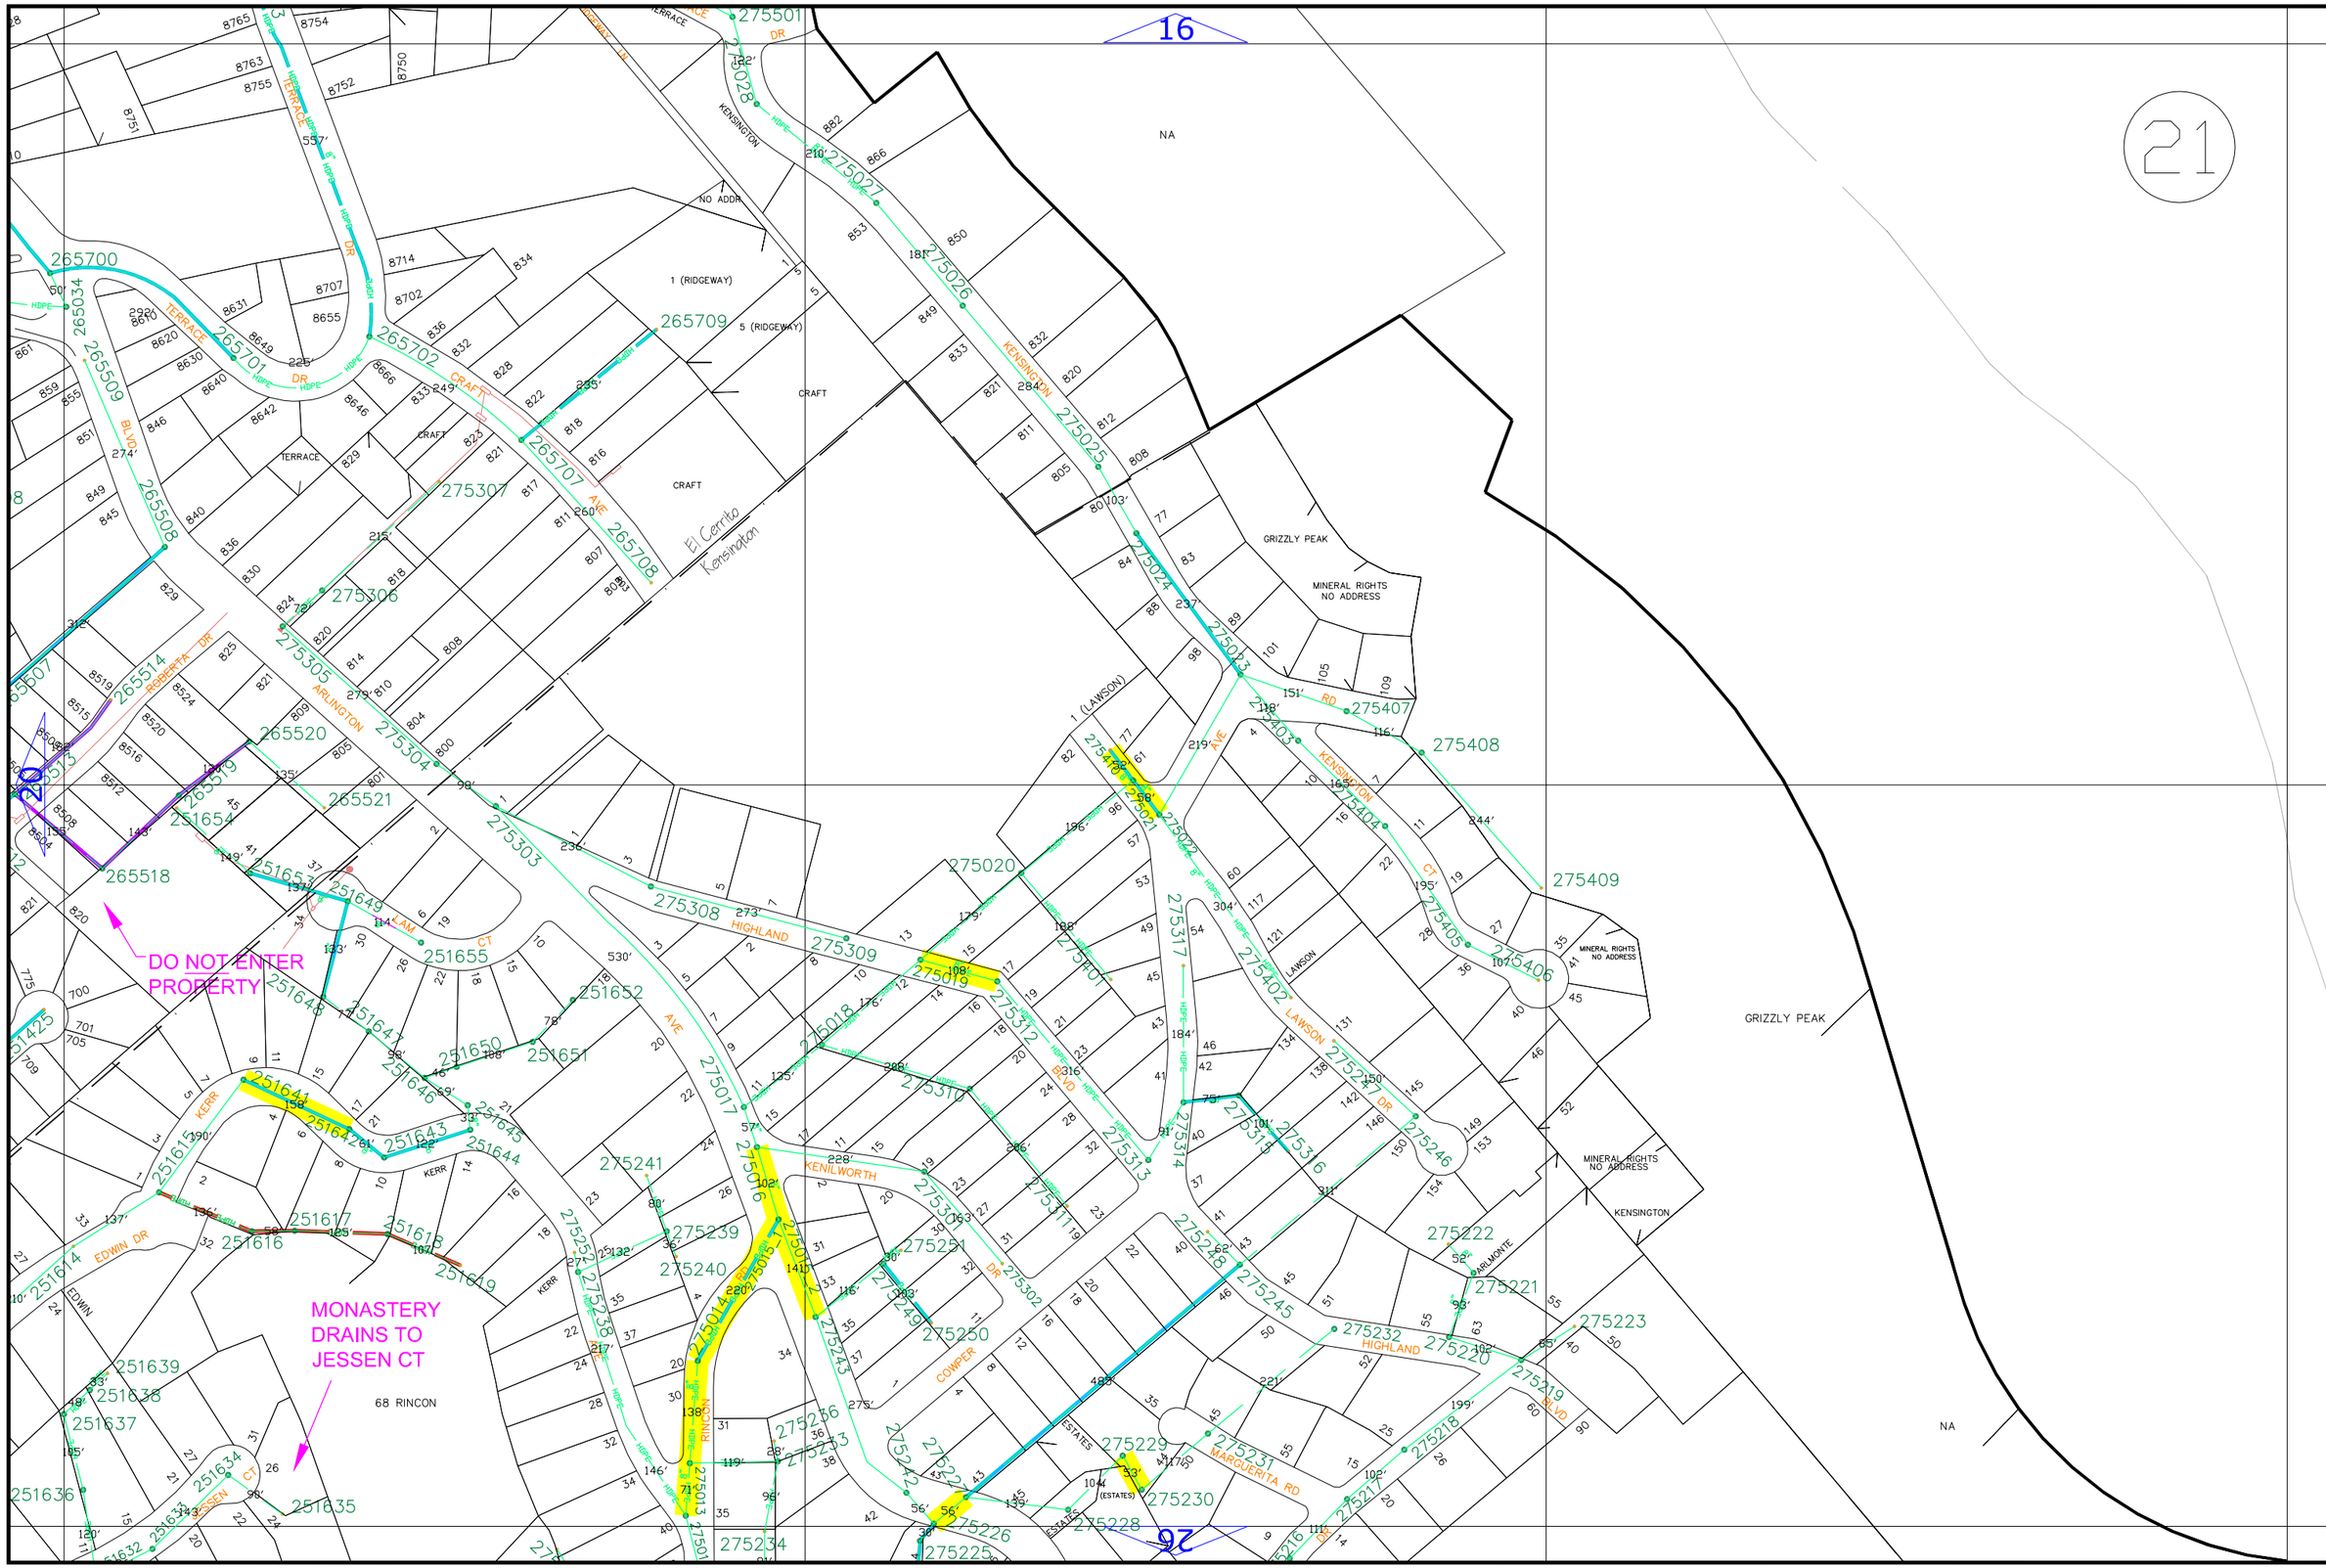

Steege Sanitary District

APR 2023

1	2	3				
4	5	6	7			
8	9	10	11			
12	13	14	15	16		
17	18	19	20	21		
22	23	24	25	26	27	
28	29	30	31	32	33	
38	34	35	36	37		
39			40			

SCALE: 1"=200'

Sanitary District

SSD Stege

Angela (650) 430-3638
Call before Hydro.

MARTIN
CALL FIRST
(510) 730-8229

APR 2023

1	2	3				
4	5	6	7			
8	9	10	11			
12	13	14	15	16		
17	18	19	20	21		
22	23	24	25	26	27	
28	29	30	31	32	33	
38	34	35	36	37		
39			40			

SCALE: 1"=200'

Sanitary District

SSD Stege Sani

DO NOT BLAST HOUSE (510) 932-9946

INSERT SPADE INSIDE LH

CALL FIRST (510) 525-1095

CALL 24 HOURS IN ADVANCE (510) 526-4892

CALL RUBEN (585) 310-1969

10' HDPE SECTION AROUND UTILITY POLE

APR 2023

1	2	3				
4	5	6	7			
8	9	10	11			
12	13	14	15	16		
17	18	19	20	21		
22	23	24	25	26	27	
28	29	30	31	32	33	
38	34	35	36	37		
39			40			

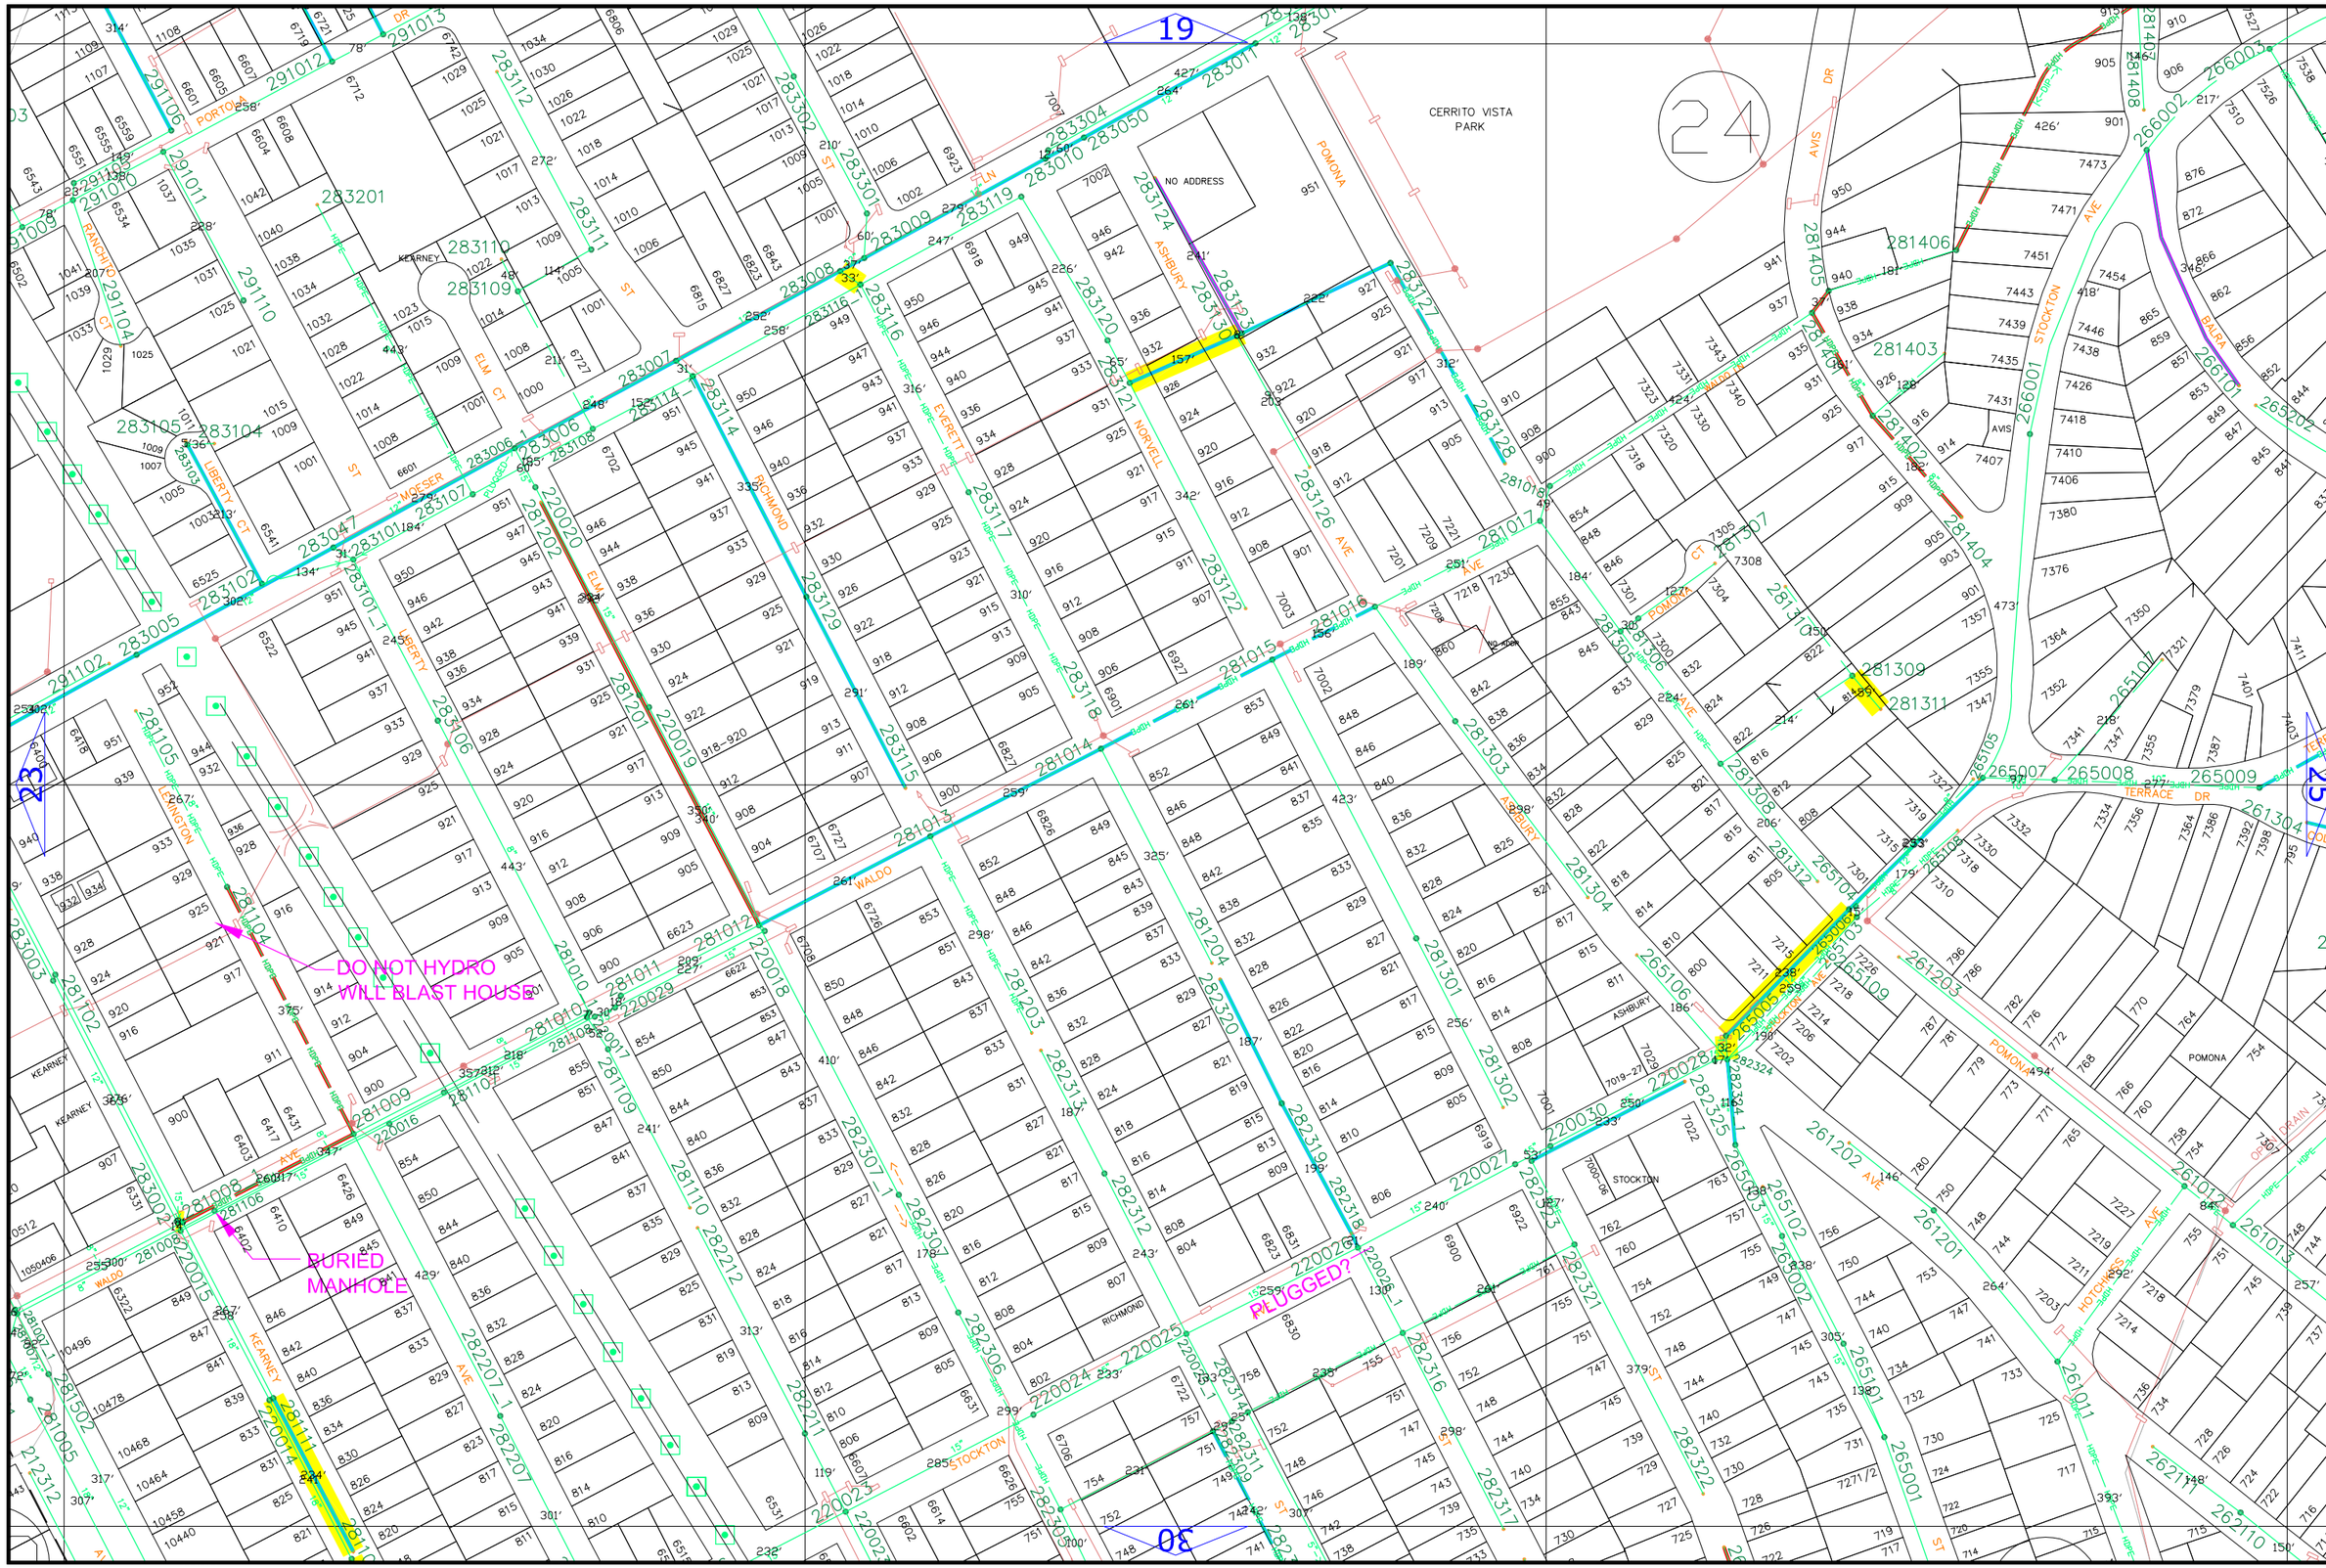

SCALE: 1"=200'

Sanitary District

SSD Steve Sa

APR 2023

1	2	3				
4	5	6	7			
8	9	10	11			
12	13	14	15	16		
17	18	19	20	21		
22	23	24	25	26	27	
28	29	30	31	32	33	
38	34	35	36	37		
39			40			

SCALE: 1"=200'

Stege Sanitary District

SSD

CONTACT PO FIRST LEAVE HANGER

Call PO first (510) 407-1305

TEXT PO (510) 407-1759

HUBER PARK

TERRACE

NO ADDRESS

El Cerrito

Kensington

APR 2023

1	2	3				
4	5	6	7			
8	9	10	11			
12	13	14	15	16		
17	18	19	20	21		
22	23	24	25	26	27	
28	29	30	31	32	33	
38	34	35	36	37		
39			40			

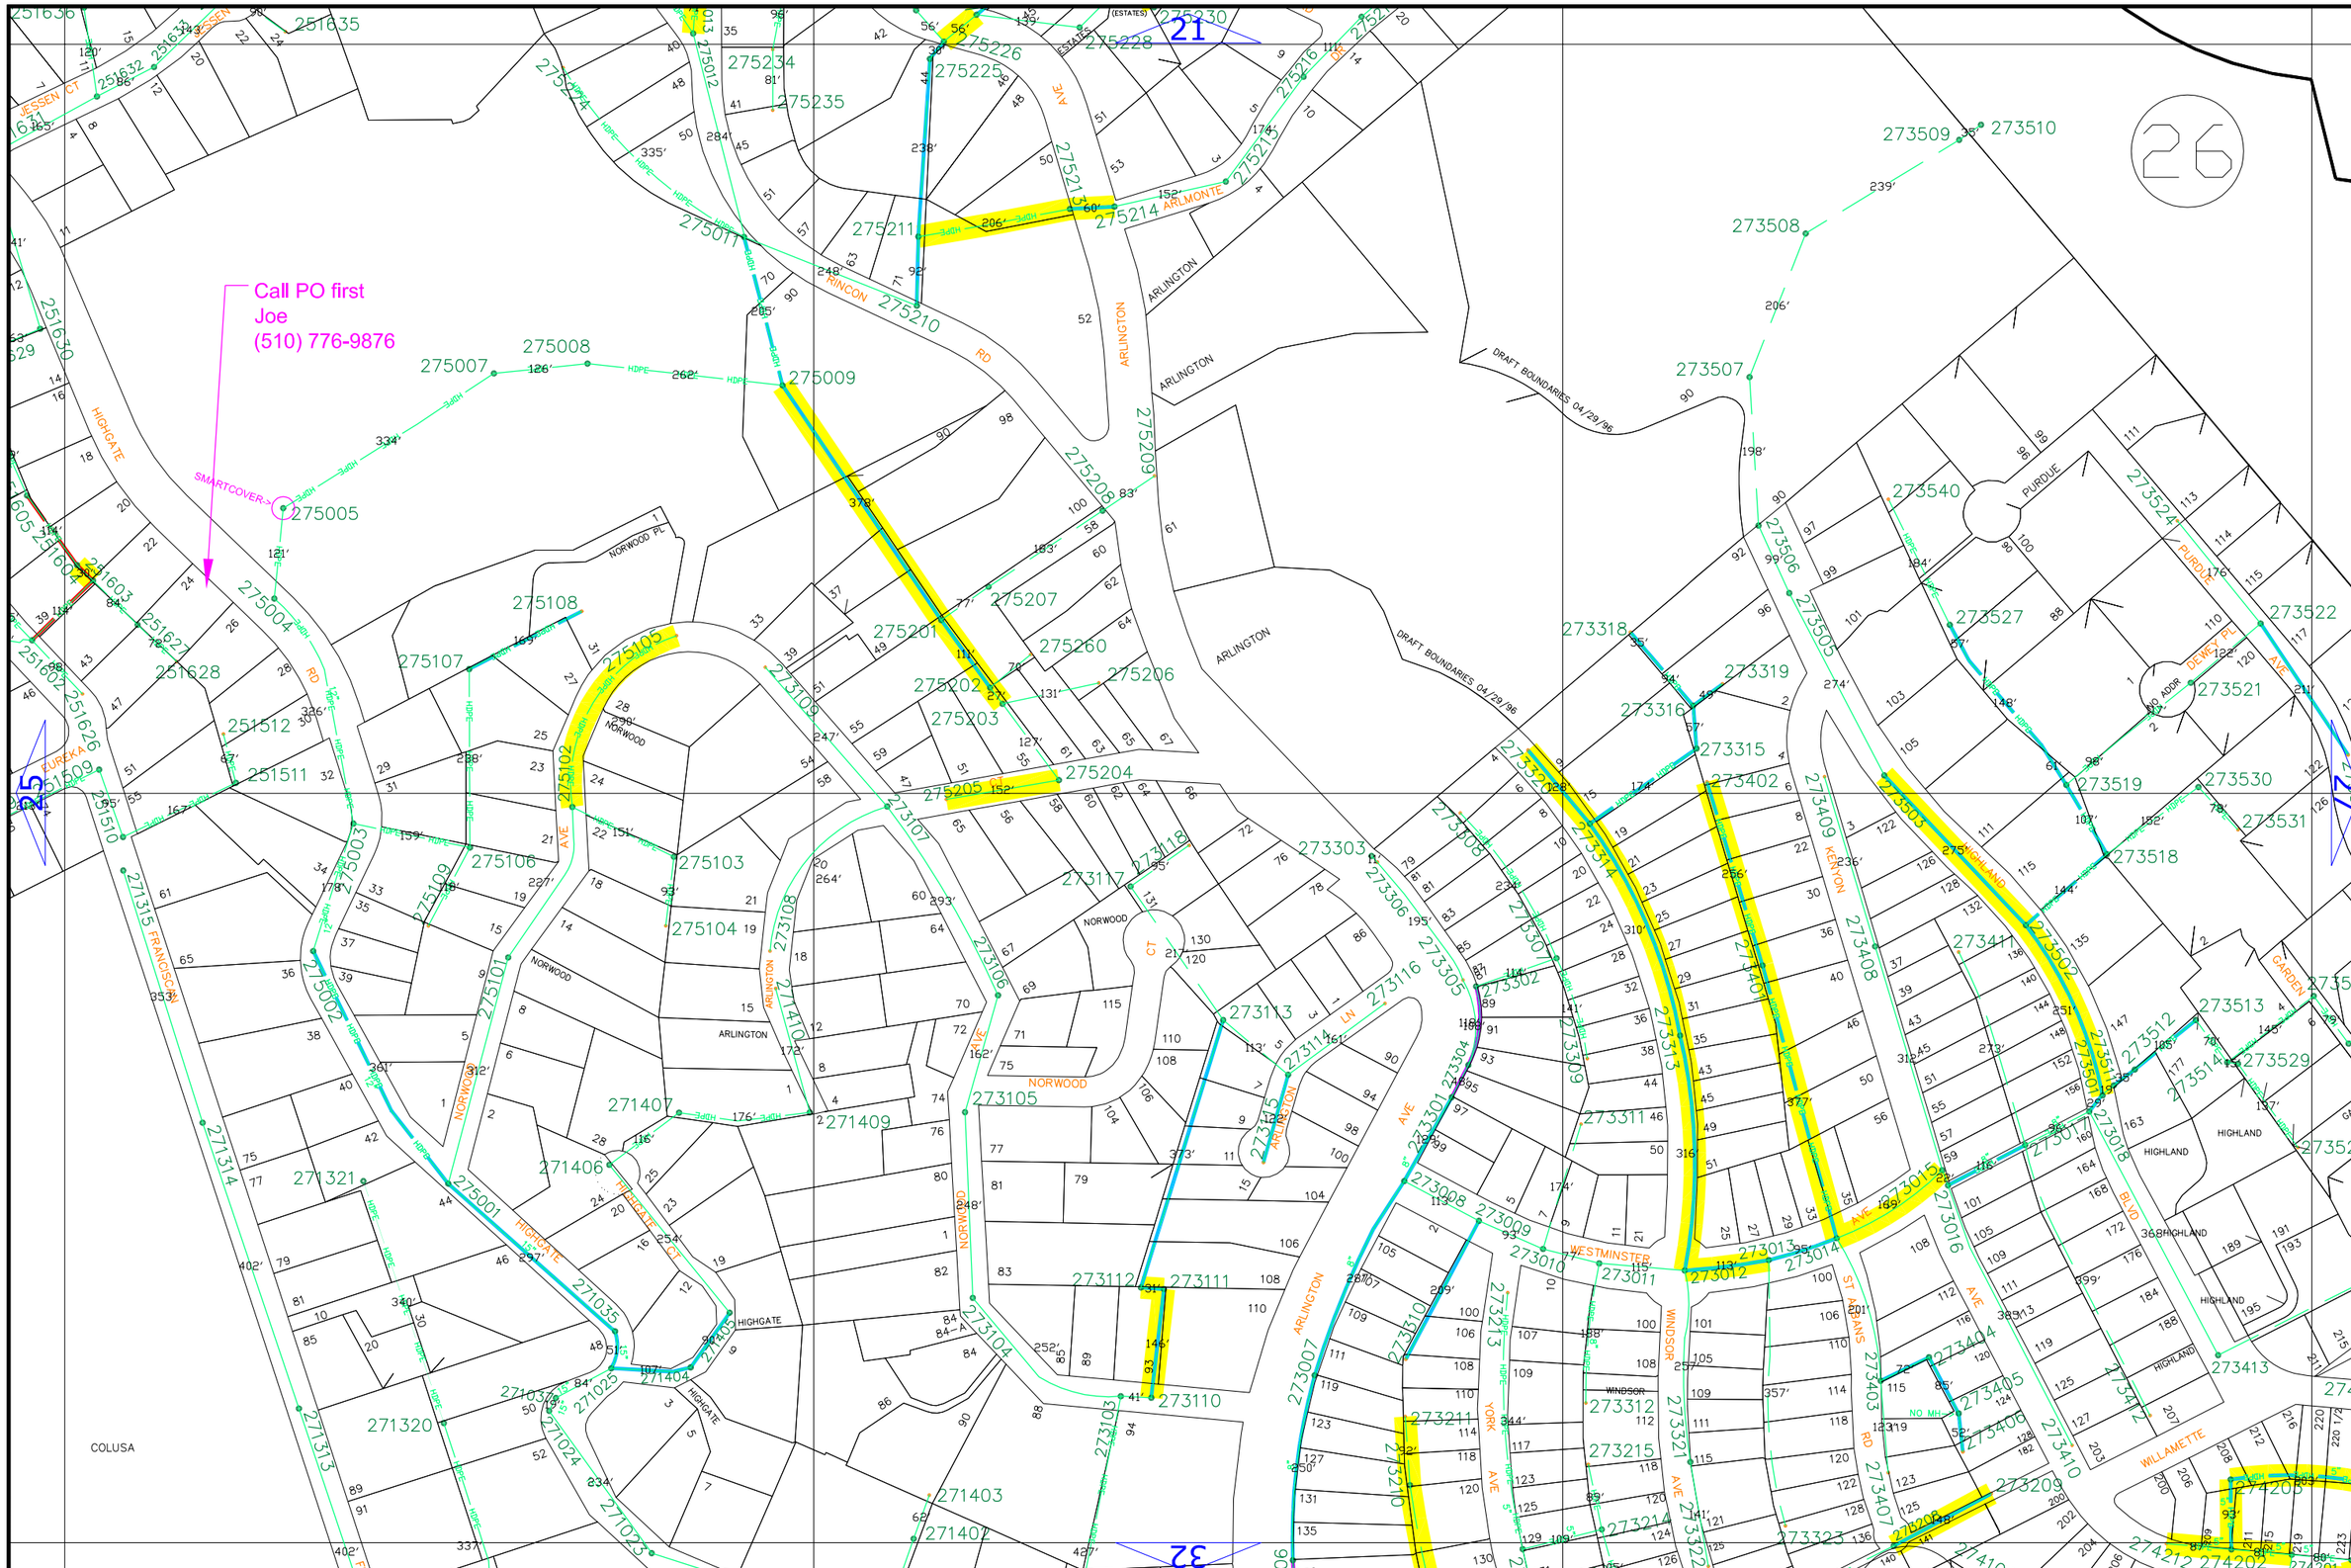

SCALE: 1"=200'

Stege Sanitary District

SSD

APR 2023

1	2	3				
4	5	6	7			
8	9	10	11			
12	13	14	15	16		
17	18	19	20	21		
22	23	24	25	26	27	
28	29	30	31	32	33	
38	34	35	36	37		
39			40			

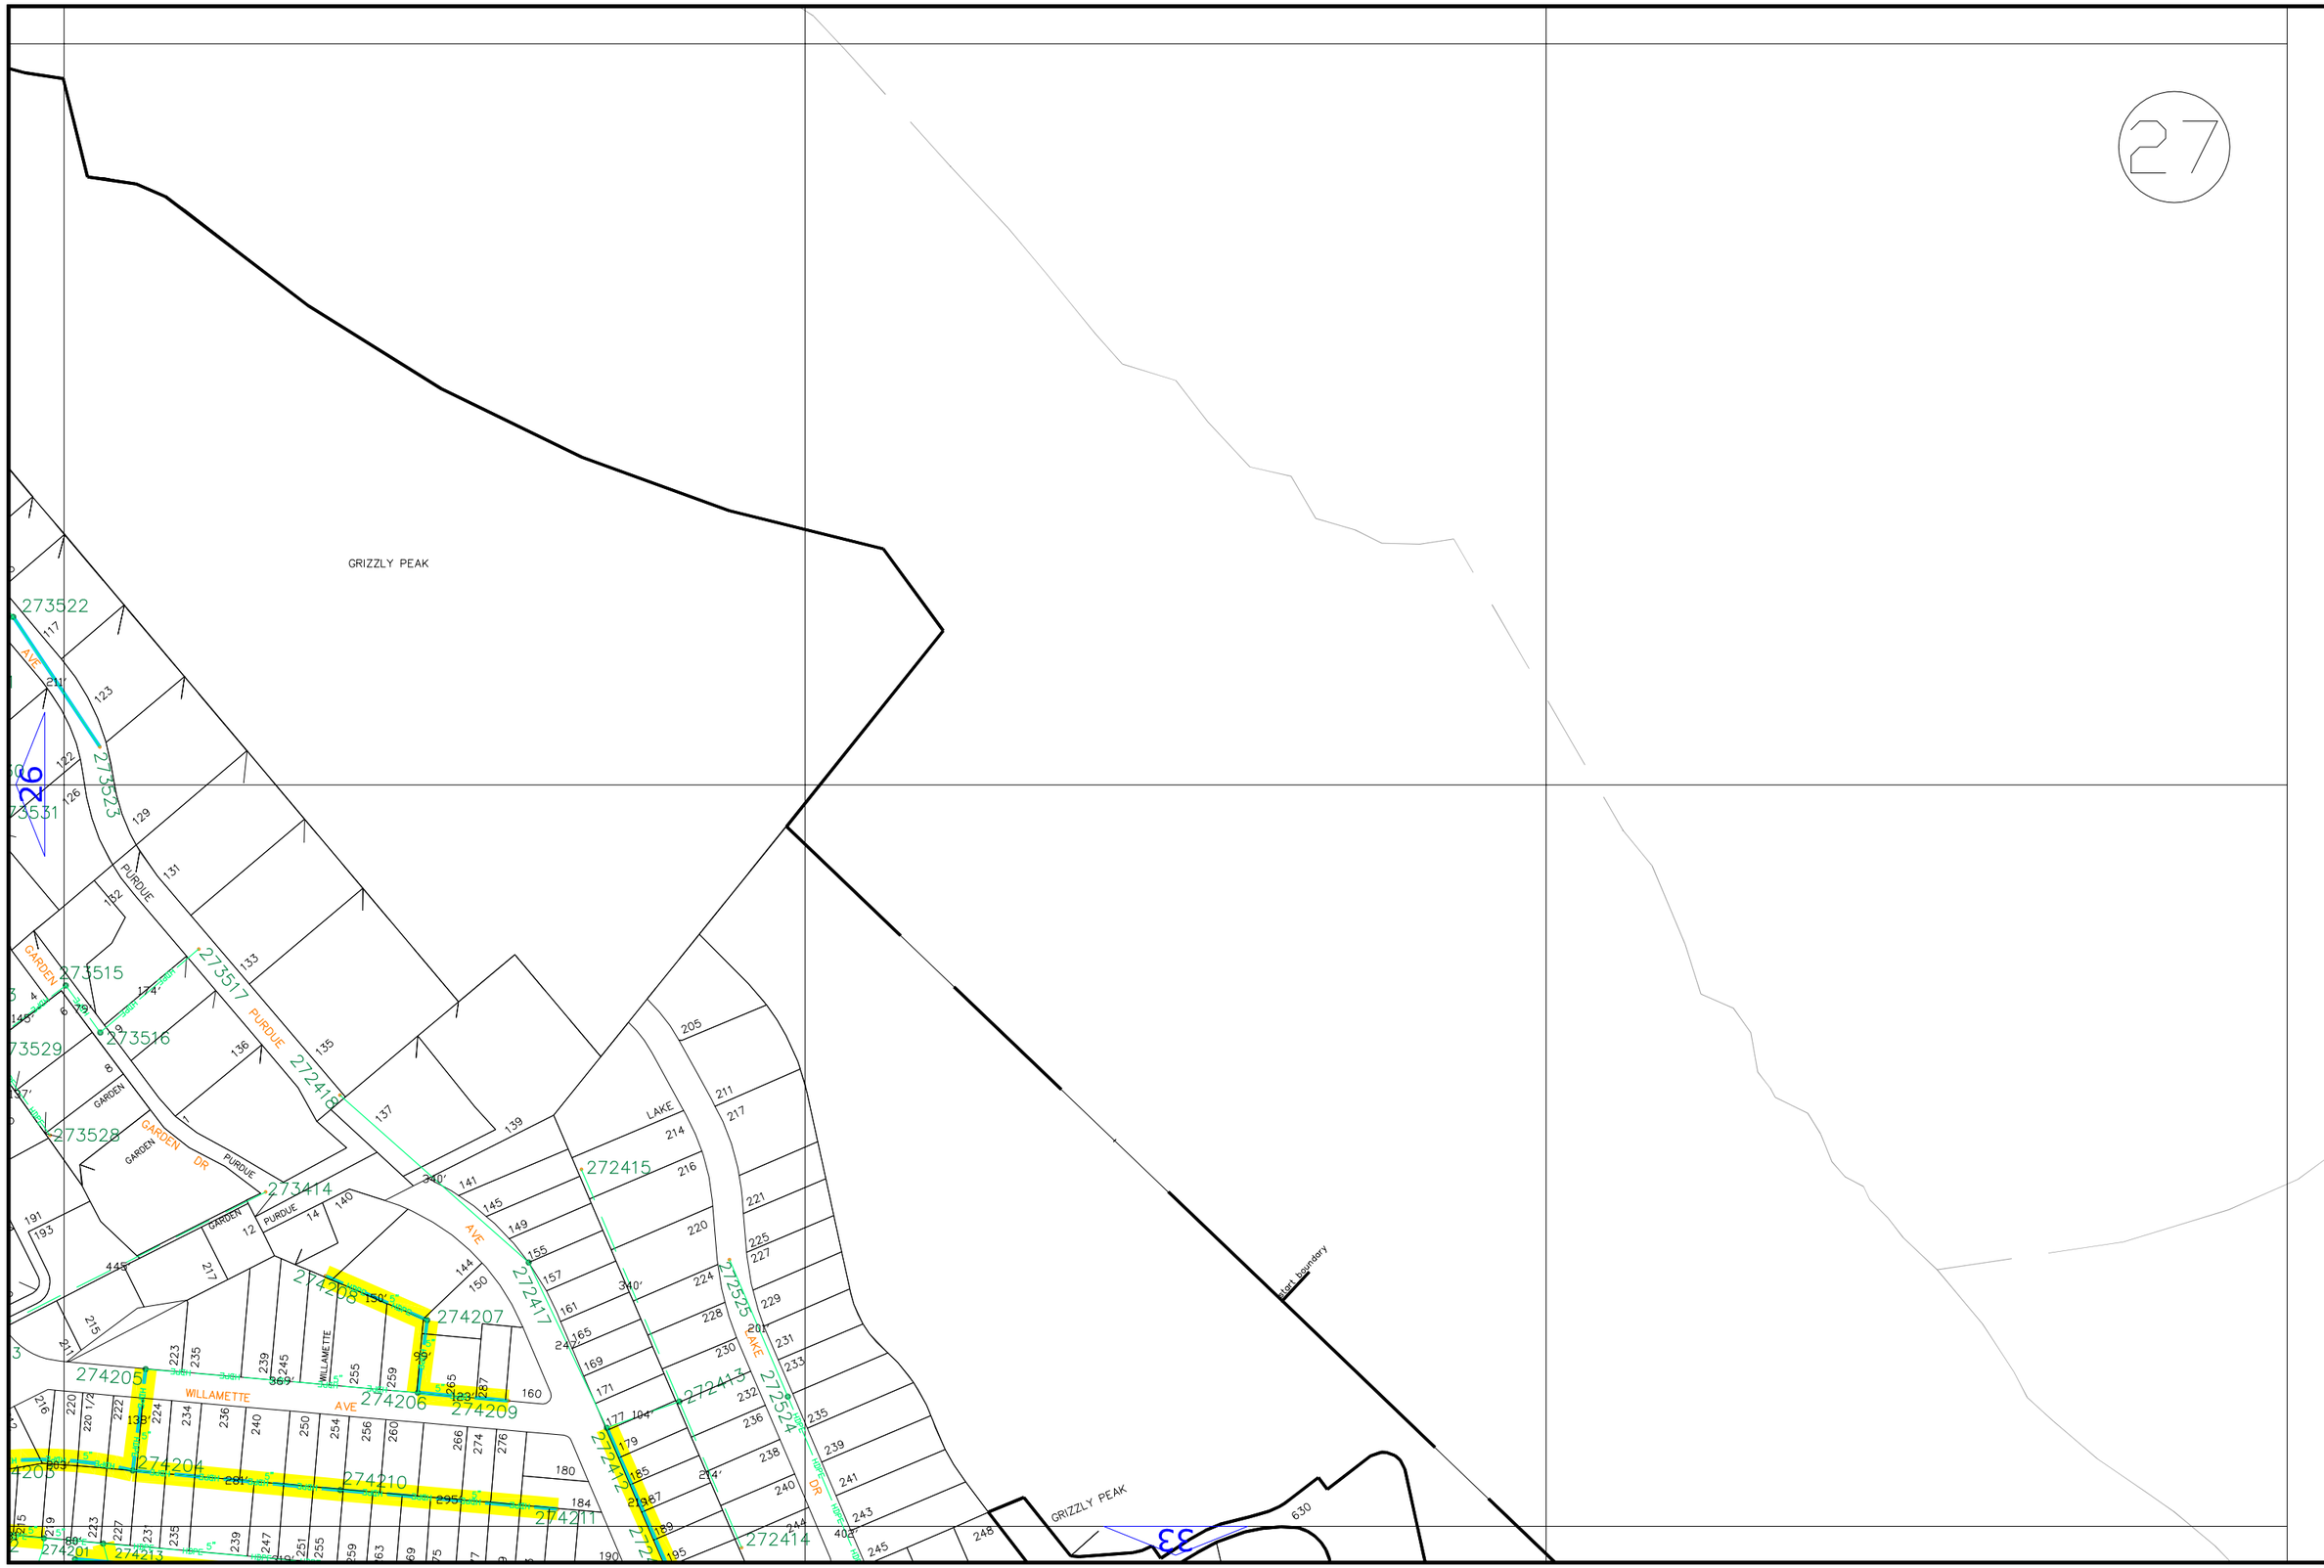

SCALE: 1"=200'

Stege Sanitary District

APR 2023

1	2	3				
4	5	6	7			
8	9	10	11			
12	13	14	15	16		
17	18	19	20	21		
22	23	24	25	26	27	
28	29	30	31	32	33	
38	34	35	36	37		
39			40			

SCALE: 1"=200'

Sanitary District

SSD Stege

APR 2023

1	2	3				
4	5	6	7			
8	9	10	11			
12	13	14	15	16		
17	18	19	20	21		
22	23	24	25	26	27	
28	29	30	31	32	33	
38	34	35	36	37		
39			40			

SCALE: 1"=200'
Sanitary District
SSD Stege Sanitary District
APR 2023
SAN MATEO
SAN JOAQUIN
HUNTINGTON
SANTA CLARA
SACRAMENTO
FRESNO
COLUMBIA
VAN FLEET
PANAMA
SANTA CRUZ
SAN LUIS
EASTSHORE
FREEWAY
HOFFMAN BLVD
CARLSON BLVD
SACRAMENTO AVE
23
28
30
34

SCALE: 1"=200'

Sanitary District

SSD Stege Sanitary District

DO NOT BLAST

FAIRMONT SCHOOL

APR 2023

1	2	3				
4	5	6	7			
8	9	10	11			
12	13	14	15	16		
17	18	19	20	21		
22	23	24	25	26	27	
28	29	30	31	32	33	
38	34	35	36	37		
39			40			

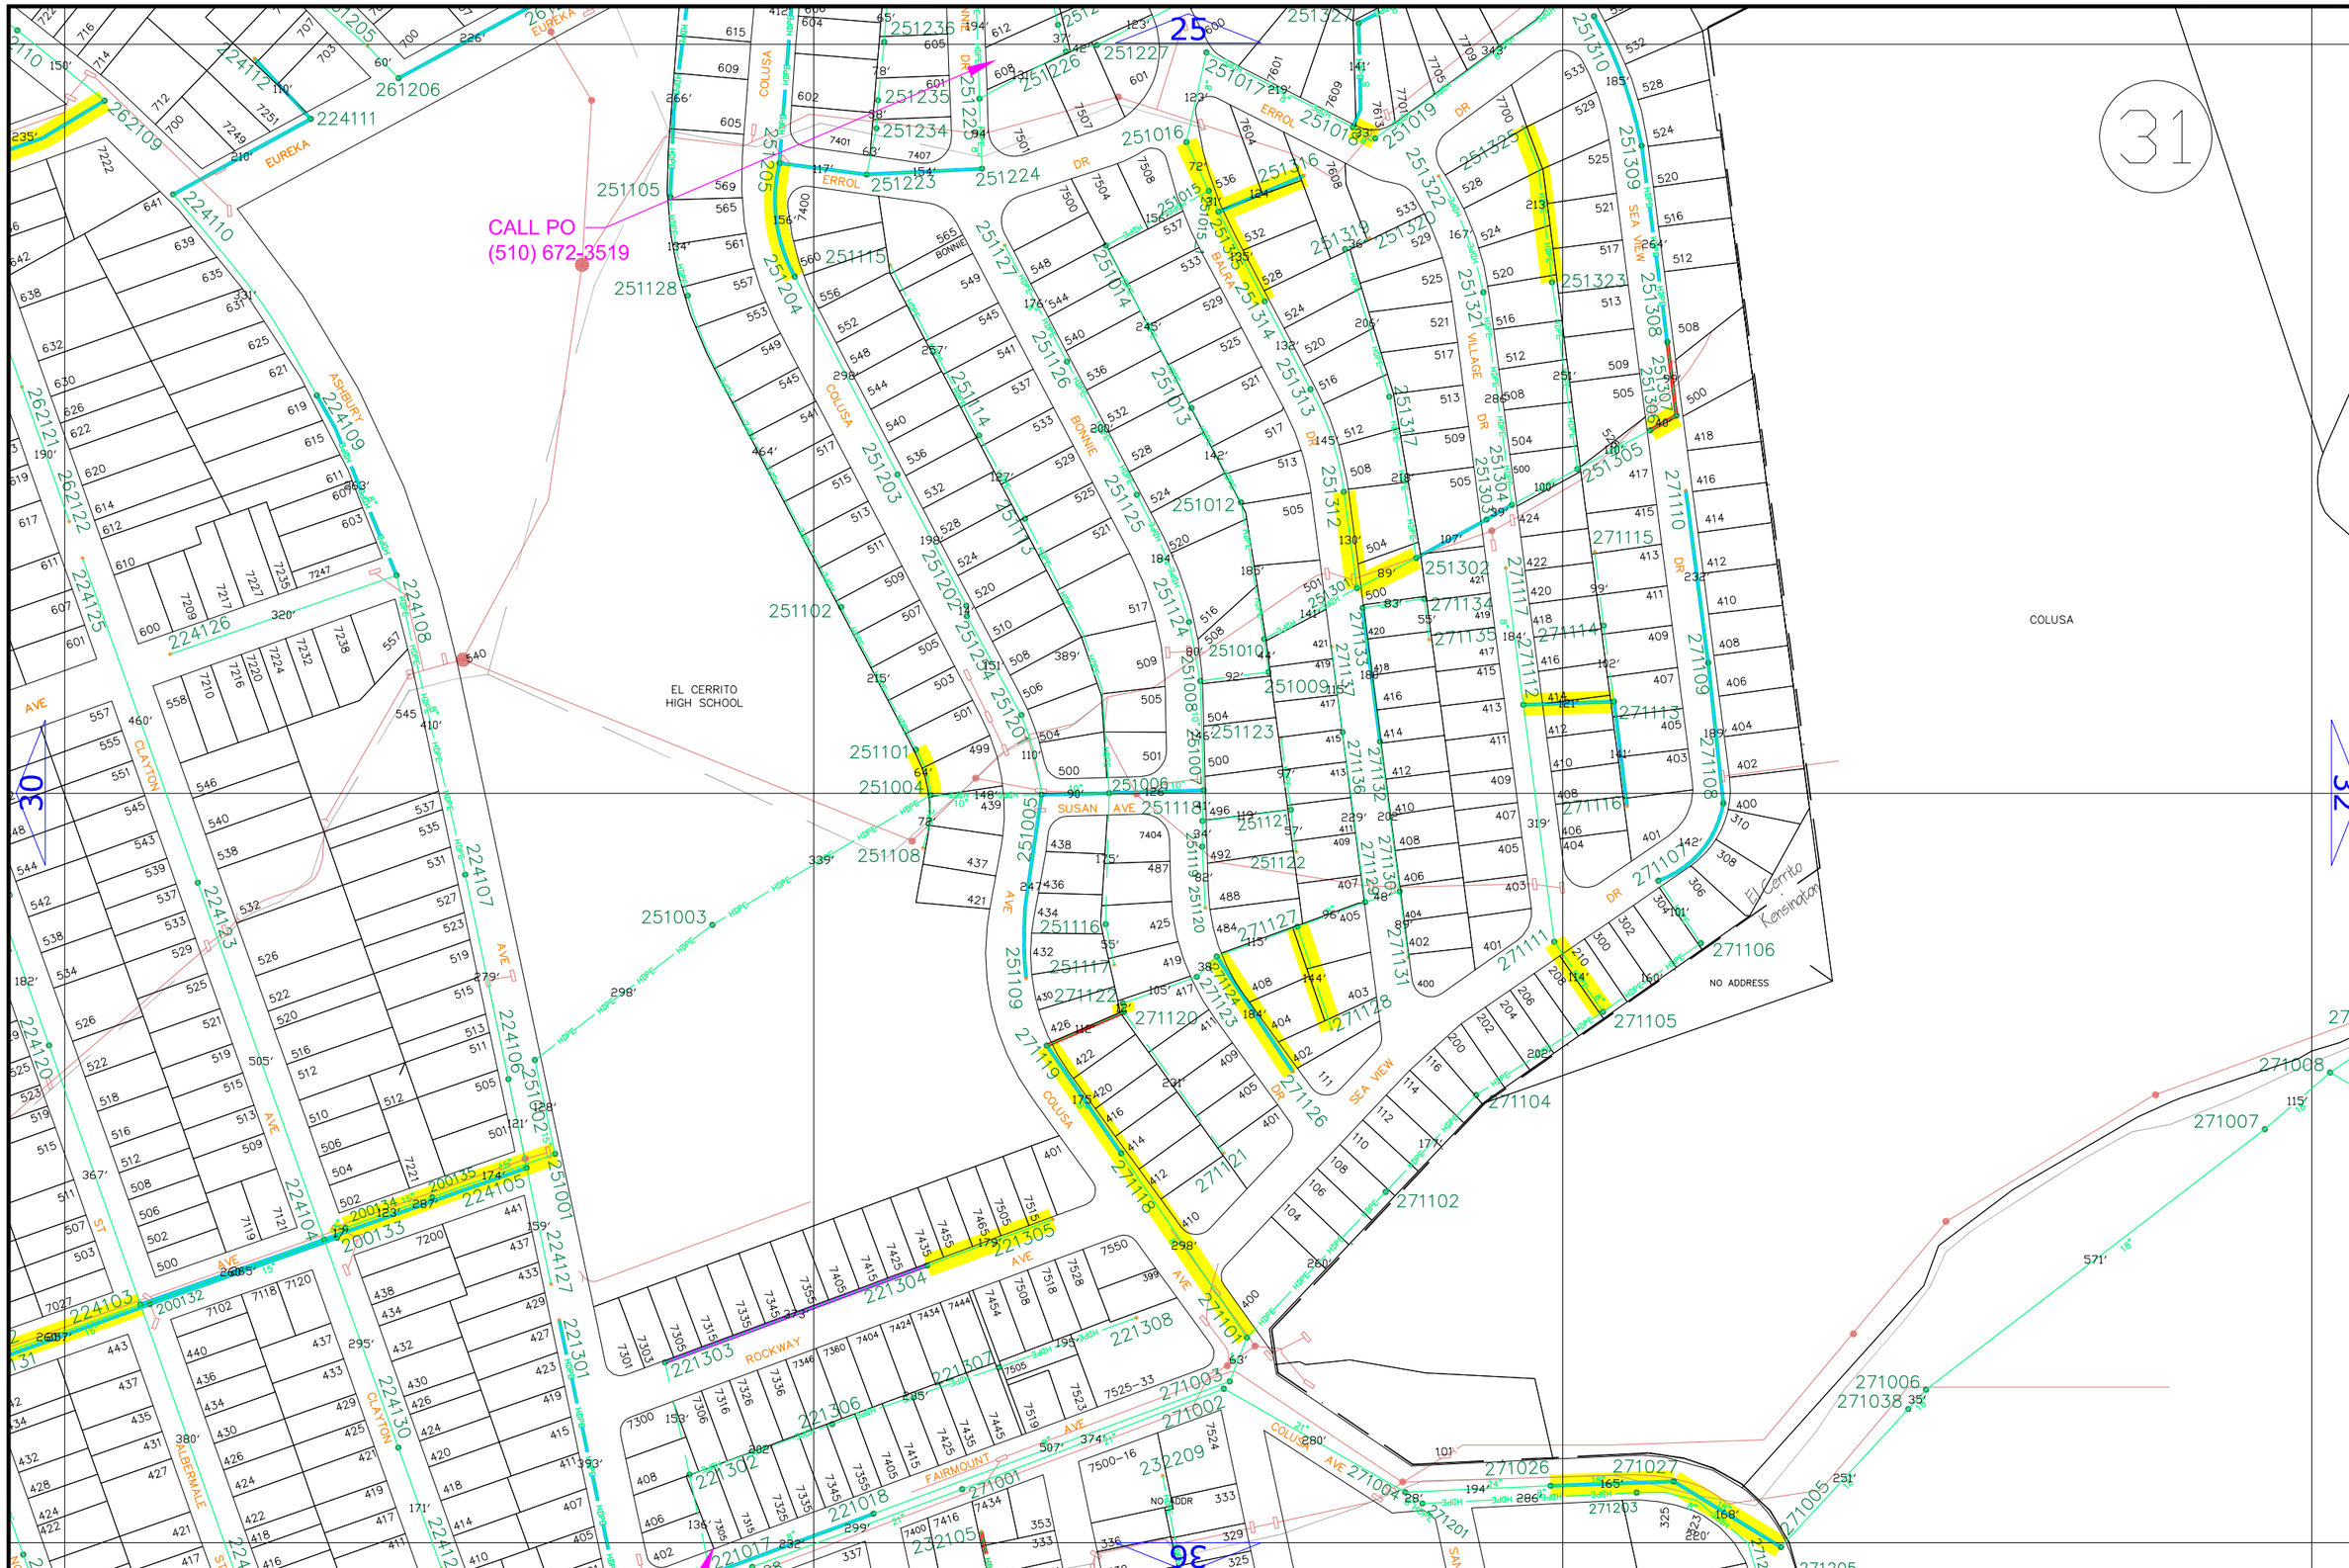

SCALE: 1"=200'

Stege Sanitary District

SSD

APR 2023

1	2	3				
4	5	6	7			
8	9	10	11			
12	13	14	15	16		
17	18	19	20	21		
22	23	24	25	26	27	
28	29	30	31	32	33	
38	34	35	36	37		
39			40			

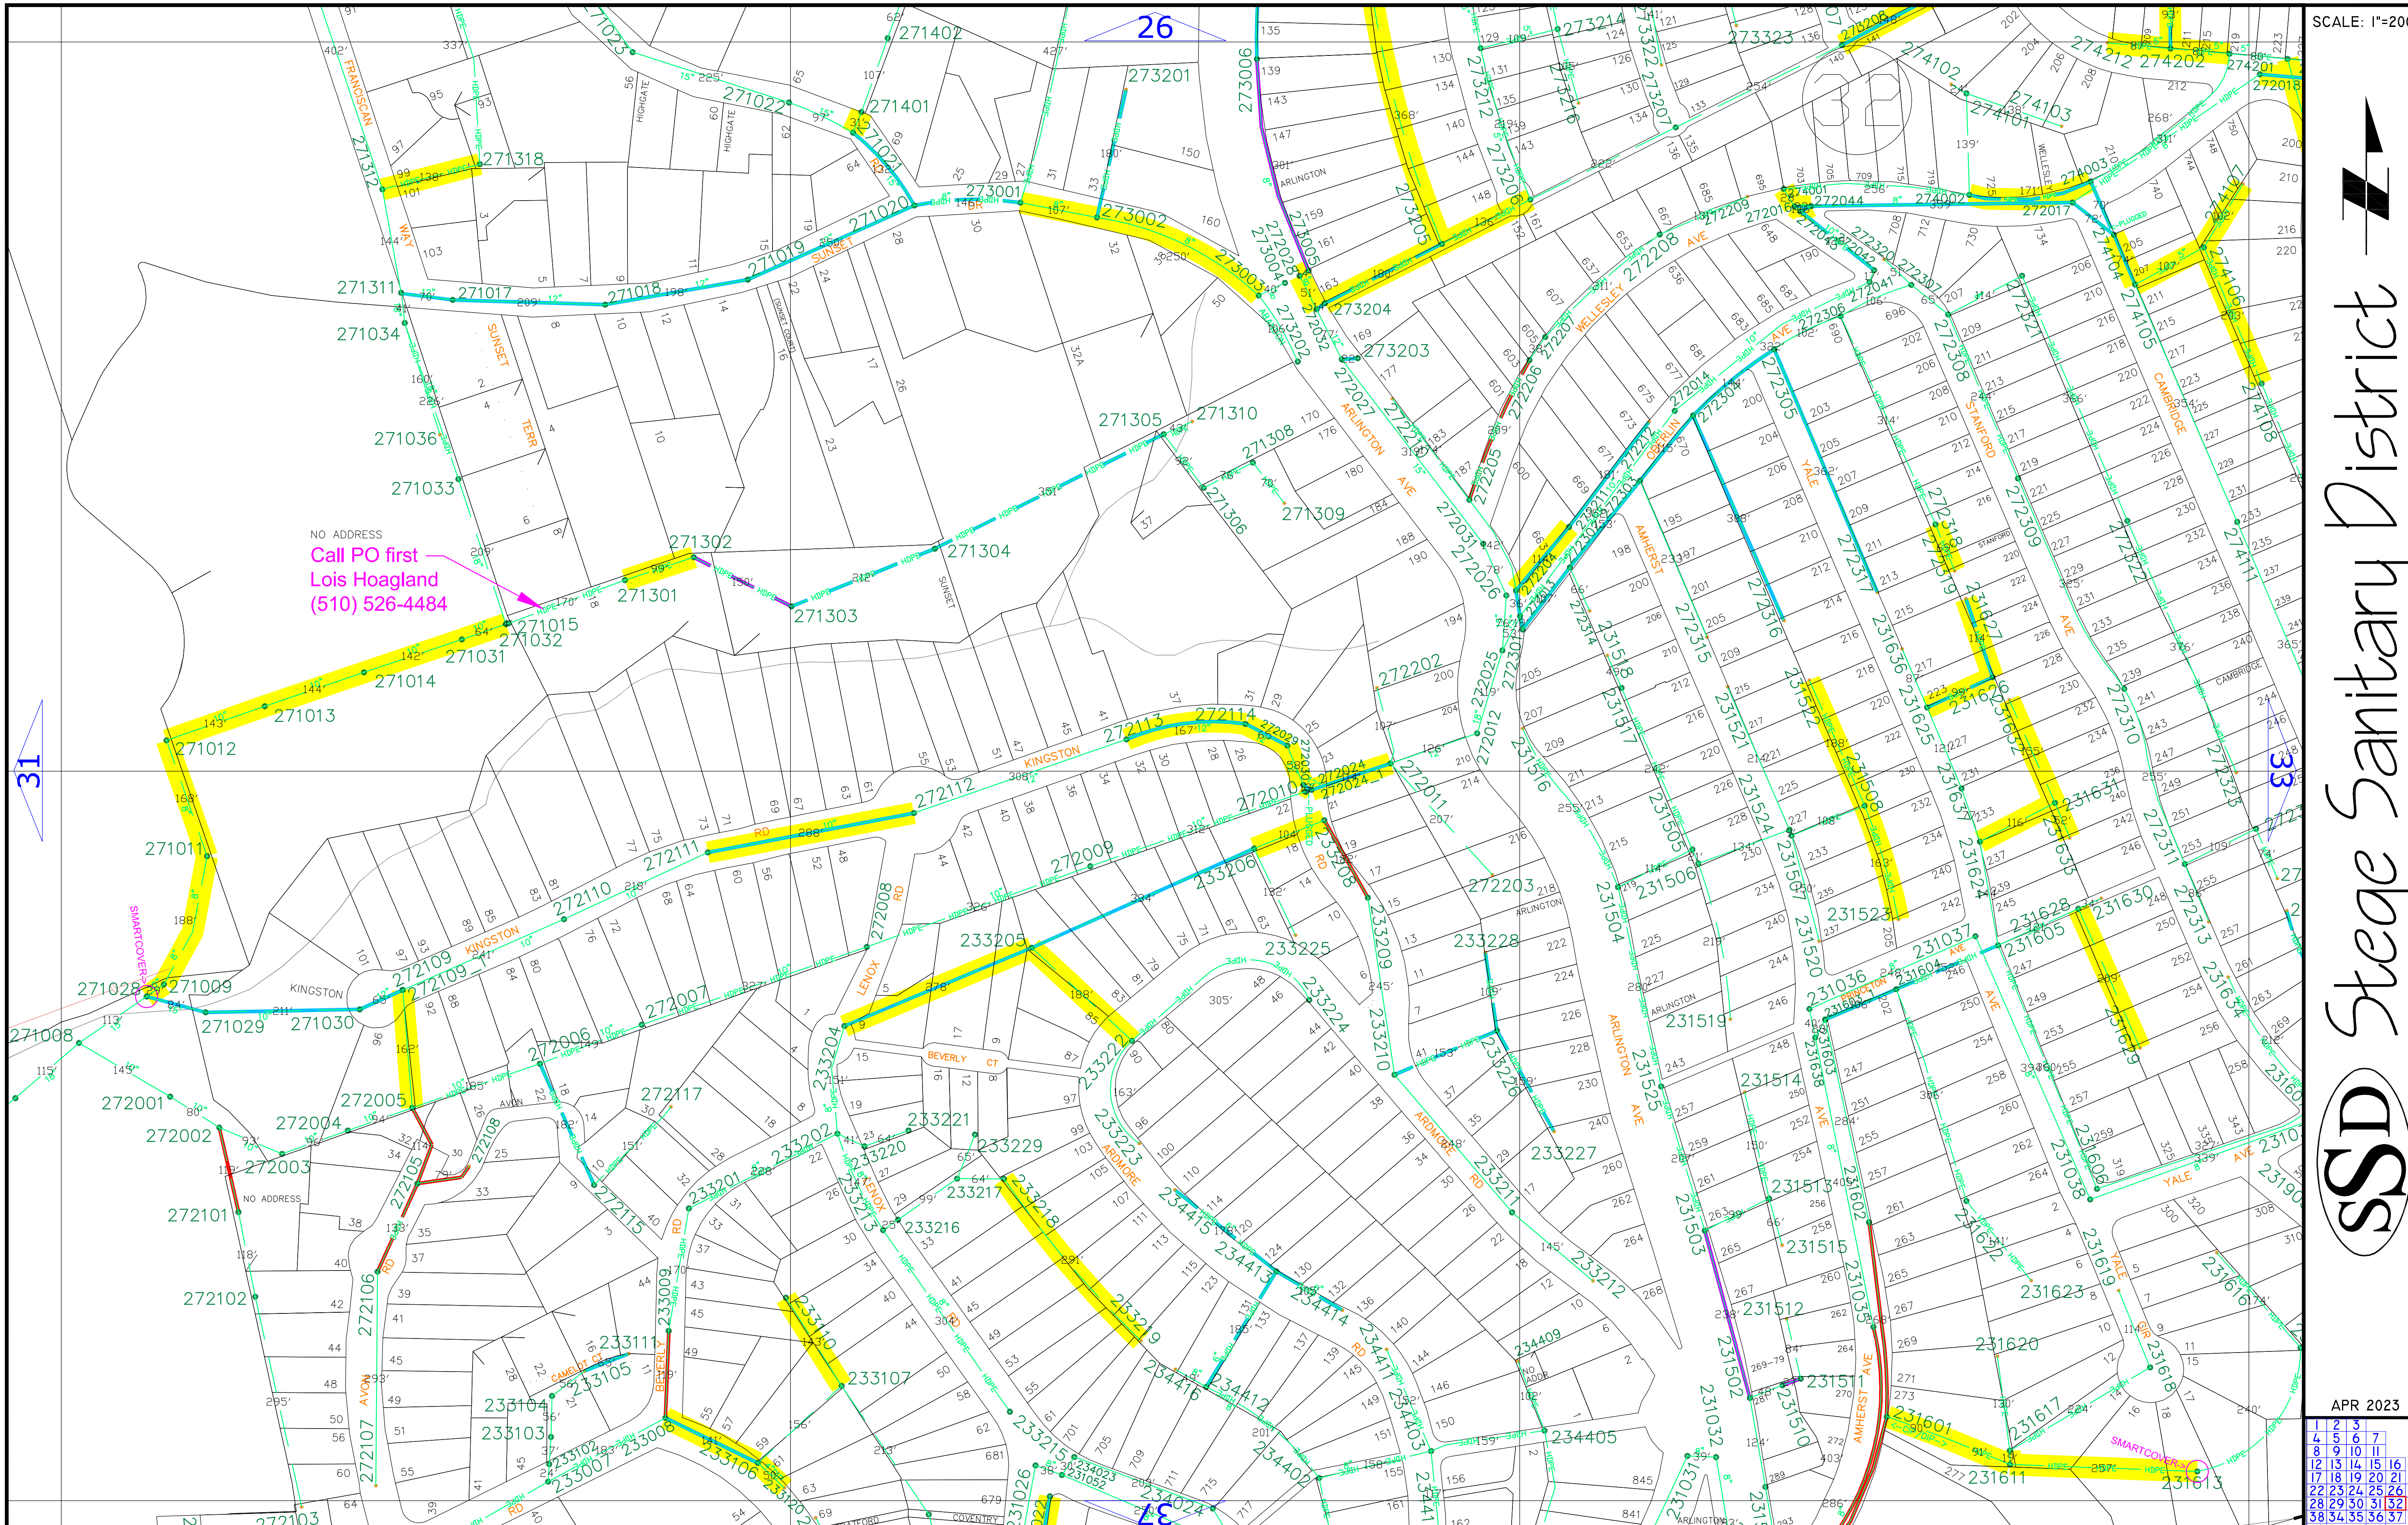
SCALE: 1"=200'
Stege Sanitary District
SSD
APR 2023
26
31
32
33
37
NO ADDRESS
Call PO first
Lois Hoagland
(510) 526-4484
SMARTCOVER->
FRANCISCAN WAY
SUNSET DR
SUNSET TERR
(SUNSET COURT)
HIGHGATE
KINGSTON RD
ARLINGTON AVE
WELLESLEY AVE
OBERLIN AVE
AMHERST AVE
YALE AVE
STANFORD AVE
CAMBRIDGE AVE
PRINCETON AVE
YALE CIR
LENOX RD
BEVERLY CT
BEVERLY RD
ARDMORE RD
AVON RD
CAMELOT CT
STRATFORD
COVENTRY
PLUGGED
<-CIP/DIP->
271012
271013
271014
271031
271015
271032
271301
271302
271303
271304
271305
271310
271308
271309
271306
271311
271017
271018
271019
271020
271021
271022
271023
271401
271402
271312
271318
271034
271036
271033
271011
271028
271009
271029
271030
271008
272001
272002
272003
272004
272005
272101
272102
272103
272105
272106
272107
272108
272109
272109_1
272110
272111
272112
272113
272114
272115
272117
272006
272007
272008
272009
272010
272011
272012
272024
272024_1
272029
272030
272025
272026
272027
272028
272031
272032
272201
272202
272203
272204
272205
272206
272207
272208
272209
272210
272211
272212
272013
272014
272016
272017
272018
272041
272042
272043
272044
272301
272303
272304
272305
272306
272307
272308
272309
272310
272311
272313
272314
272315
272316
272317
272318
272319
272320
272321
272322
272323
273001
273002
273003
273004
273005
273006
273201
273202
273203
273204
273205
273206
273207
273208
273212
273214
273216
273322
273323
274001
274002
274003
274101
274102
274103
274104
274105
274106
274107
274108
274111
274201
274202
274212
233007
233008
233009
233102
233103
233104
233105
233106
233107
233110
233111
233120
233201
233202
233204
233205
233206
233208
233209
233210
233211
233212
233213
233215
233216
233217
233218
233219
233220
233221
233222
233223
233224
233225
233226
233227
233228
233229
234023
234024
234402
234403
234405
234409
234410
234411
234412
234413
234414
234415
234416
231022
231026
231031
231032
231035
231036
231037
231038
231052
231502
231503
231504
231505
231506
231507
231508
231510
231511
231512
231513
231514
231515
231516
231517
231518
231519
231520
231521
231522
231523
231524
231525
231601
231602
231603
231604
231605
231606
231607
231611
231613
231616
231617
231618
231619
231620
231622
231623
231624
231625
231626
231627
231628
231629
231630
231631
231632
231633
231634
231636
231637
231638
231903
1 2 3
4 5 6 7
8 9 10 11
12 13 14 15 16
17 18 19 20 21
22 23 24 25 26 27
28 29 30 31 32 33
38 34 35 36 37
39 40

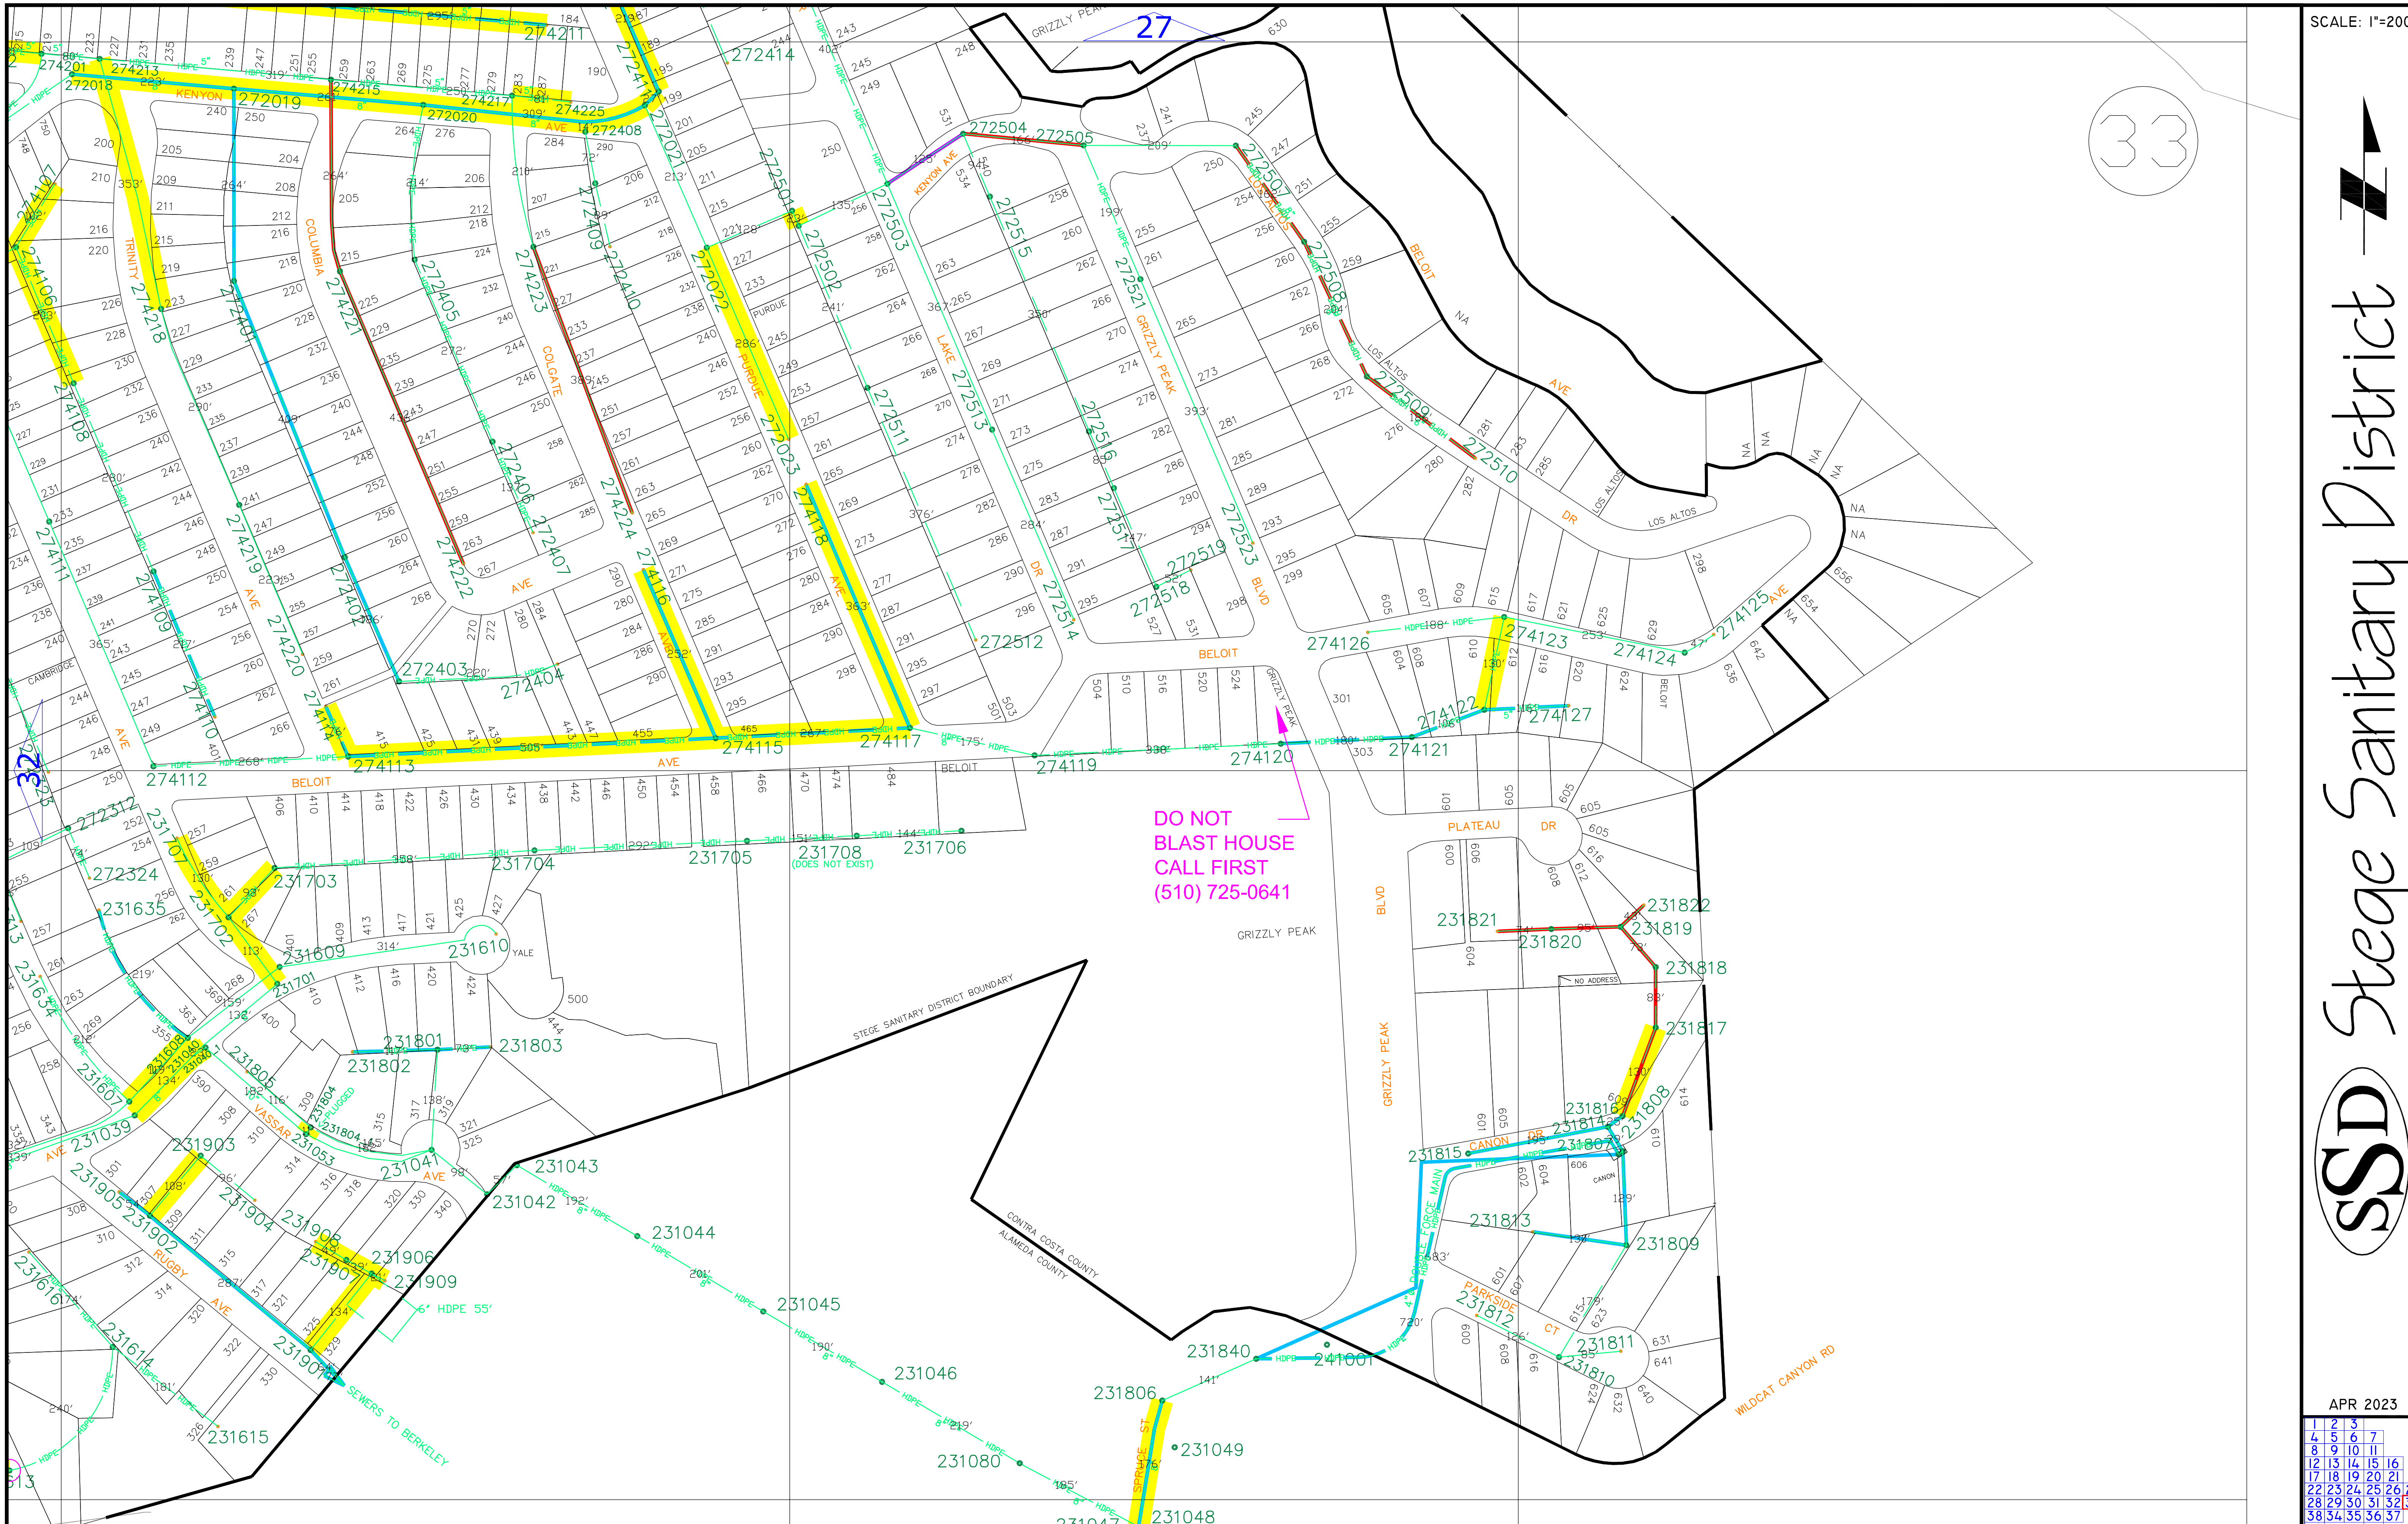
SCALE: 1"=200'
33
Stege Sanitary District
SSD
APR 2023
1 2 3
4 5 6 7
8 9 10 11
12 13 14 15 16
17 18 19 20 21
22 23 24 25 26 27
28 29 30 31 32 33
38 34 35 36 37
39 40
27
32
DO NOT
BLAST HOUSE
CALL FIRST
(510) 725-0641
STEGE SANITARY DISTRICT BOUNDARY
CONTRA COSTA COUNTY
ALAMEDA COUNTY
SEWERS TO BERKELEY
KENYON AVE
TRINITY AVE
COLUMBIA
COLGATE
PURDUE
LAKE DR
GRIZZLY PEAK BLVD
BELOIT AVE
LOS ALTOS DR
PLATEAU DR
CANON DR
PARKSIDE CT
SPRUCE ST
VASSAR AVE
RUGBY AVE
YALE
CAMBRIDGE
WILDCAT CANYON RD
DOUBLE FORCE MAIN
4" HDPE
6" HDPE 55'
231708 (DOES NOT EXIST)
231804 PLUGGED
NO ADDRESS
274201
274213
272018
272019
274215
272020
274217
274225
272408
274211
272414
272021
274107
274106
274218
272401
274221
272405
274223
272409
272410
272022
272501
272502
272503
272504
272505
272507
272508
272509
272510
272513
272515
272516
272517
272518
272519
272521
272523
272511
272512
272514
272023
274108
274111
274109
274110
274219
274220
272402
274222
272406
272407
274224
274116
274118
272403
272404
274114
274113
274112
274115
274117
274119
274120
274121
274122
274123
274124
274125
274126
274127
272312
272324
231635
231634
231707
231703
231702
231704
231705
231706
231609
231610
231701
231608
231040
231607
231039
231805
231804
231053
231801
231802
231803
231041
231903
231904
231905
231902
231908
231906
231907
231909
231901
231616
231614
231615
231042
231043
231044
231045
231046
231080
231047
231048
231049
231806
231840
241001
231821
231820
231822
231819
231818
231817
231816
231814
231808
231807
231815
231813
231809
231812
231811
231810

SCALE: 1"=200'

Sanitary District

SSD Stege Sa

STAND ON LH

APR 2023

1	2	3				
4	5	6	7			
8	9	10	11			
12	13	14	15	16		
17	18	19	20	21		
22	23	24	25	26	27	
28	29	30	31	32	33	
38	34	35	36	37		
39			40			

SCALE: 1"=200'

Sanitary District

SSD Stege

165' FROM
UPMH, PIPE
BENDS TO RIGHT

FAIRMOUNT AVE
SAN PABLO
CENTRAL AVE
KEARNEY
LIBERTY
LEXINGTON
RICHMOND
EVERETT
NORVELL
VICTORIA
CORONADO
TAHOE
CARLSON
LASSEN
BELMONT
SANTA CLARA
SAN DIEGO
MOSQUITE
AVILA (aka AVILLA)
ADAMS ST
BLVD
El Cerrito
Richmond
ALAMEDA COUNTY
NO ADDRESS
NO ADDR
PRIVATE LANE

APR 2023

1	2	3				
4	5	6	7			
8	9	10	11			
12	13	14	15	16		
17	18	19	20	21		
22	23	24	25	26	27	
28	29	30	31	32	33	
38	34	35	36	37		
39			40			

SCALE: 1"=200'

Steege Sanitary District

Call 7305
Fairmount
(510) 685-5563

Dogs, Call
Leslie
(510) 207-0574

Call first.
(510) 525-5216

Call PO first
Maureen Bonner
(510) 527-8524
(415) 457-2525 cell

Dog, call first
Jeff Davenport
(415) 318-6472

Call PO first
Devi
(510) 390-4930

Do not
blast
houses

HARDING ELEMENTARY

BERKELEY PARK

NO ADDRESS

OPEN DRAIN

APR 2023

1	2	3				
4	5	6	7			
8	9	10	11			
12	13	14	15	16		
17	18	19	20	21		
22	23	24	25	26	27	
28	29	30	31	32	33	
38	34	35	36	37		
39				40		

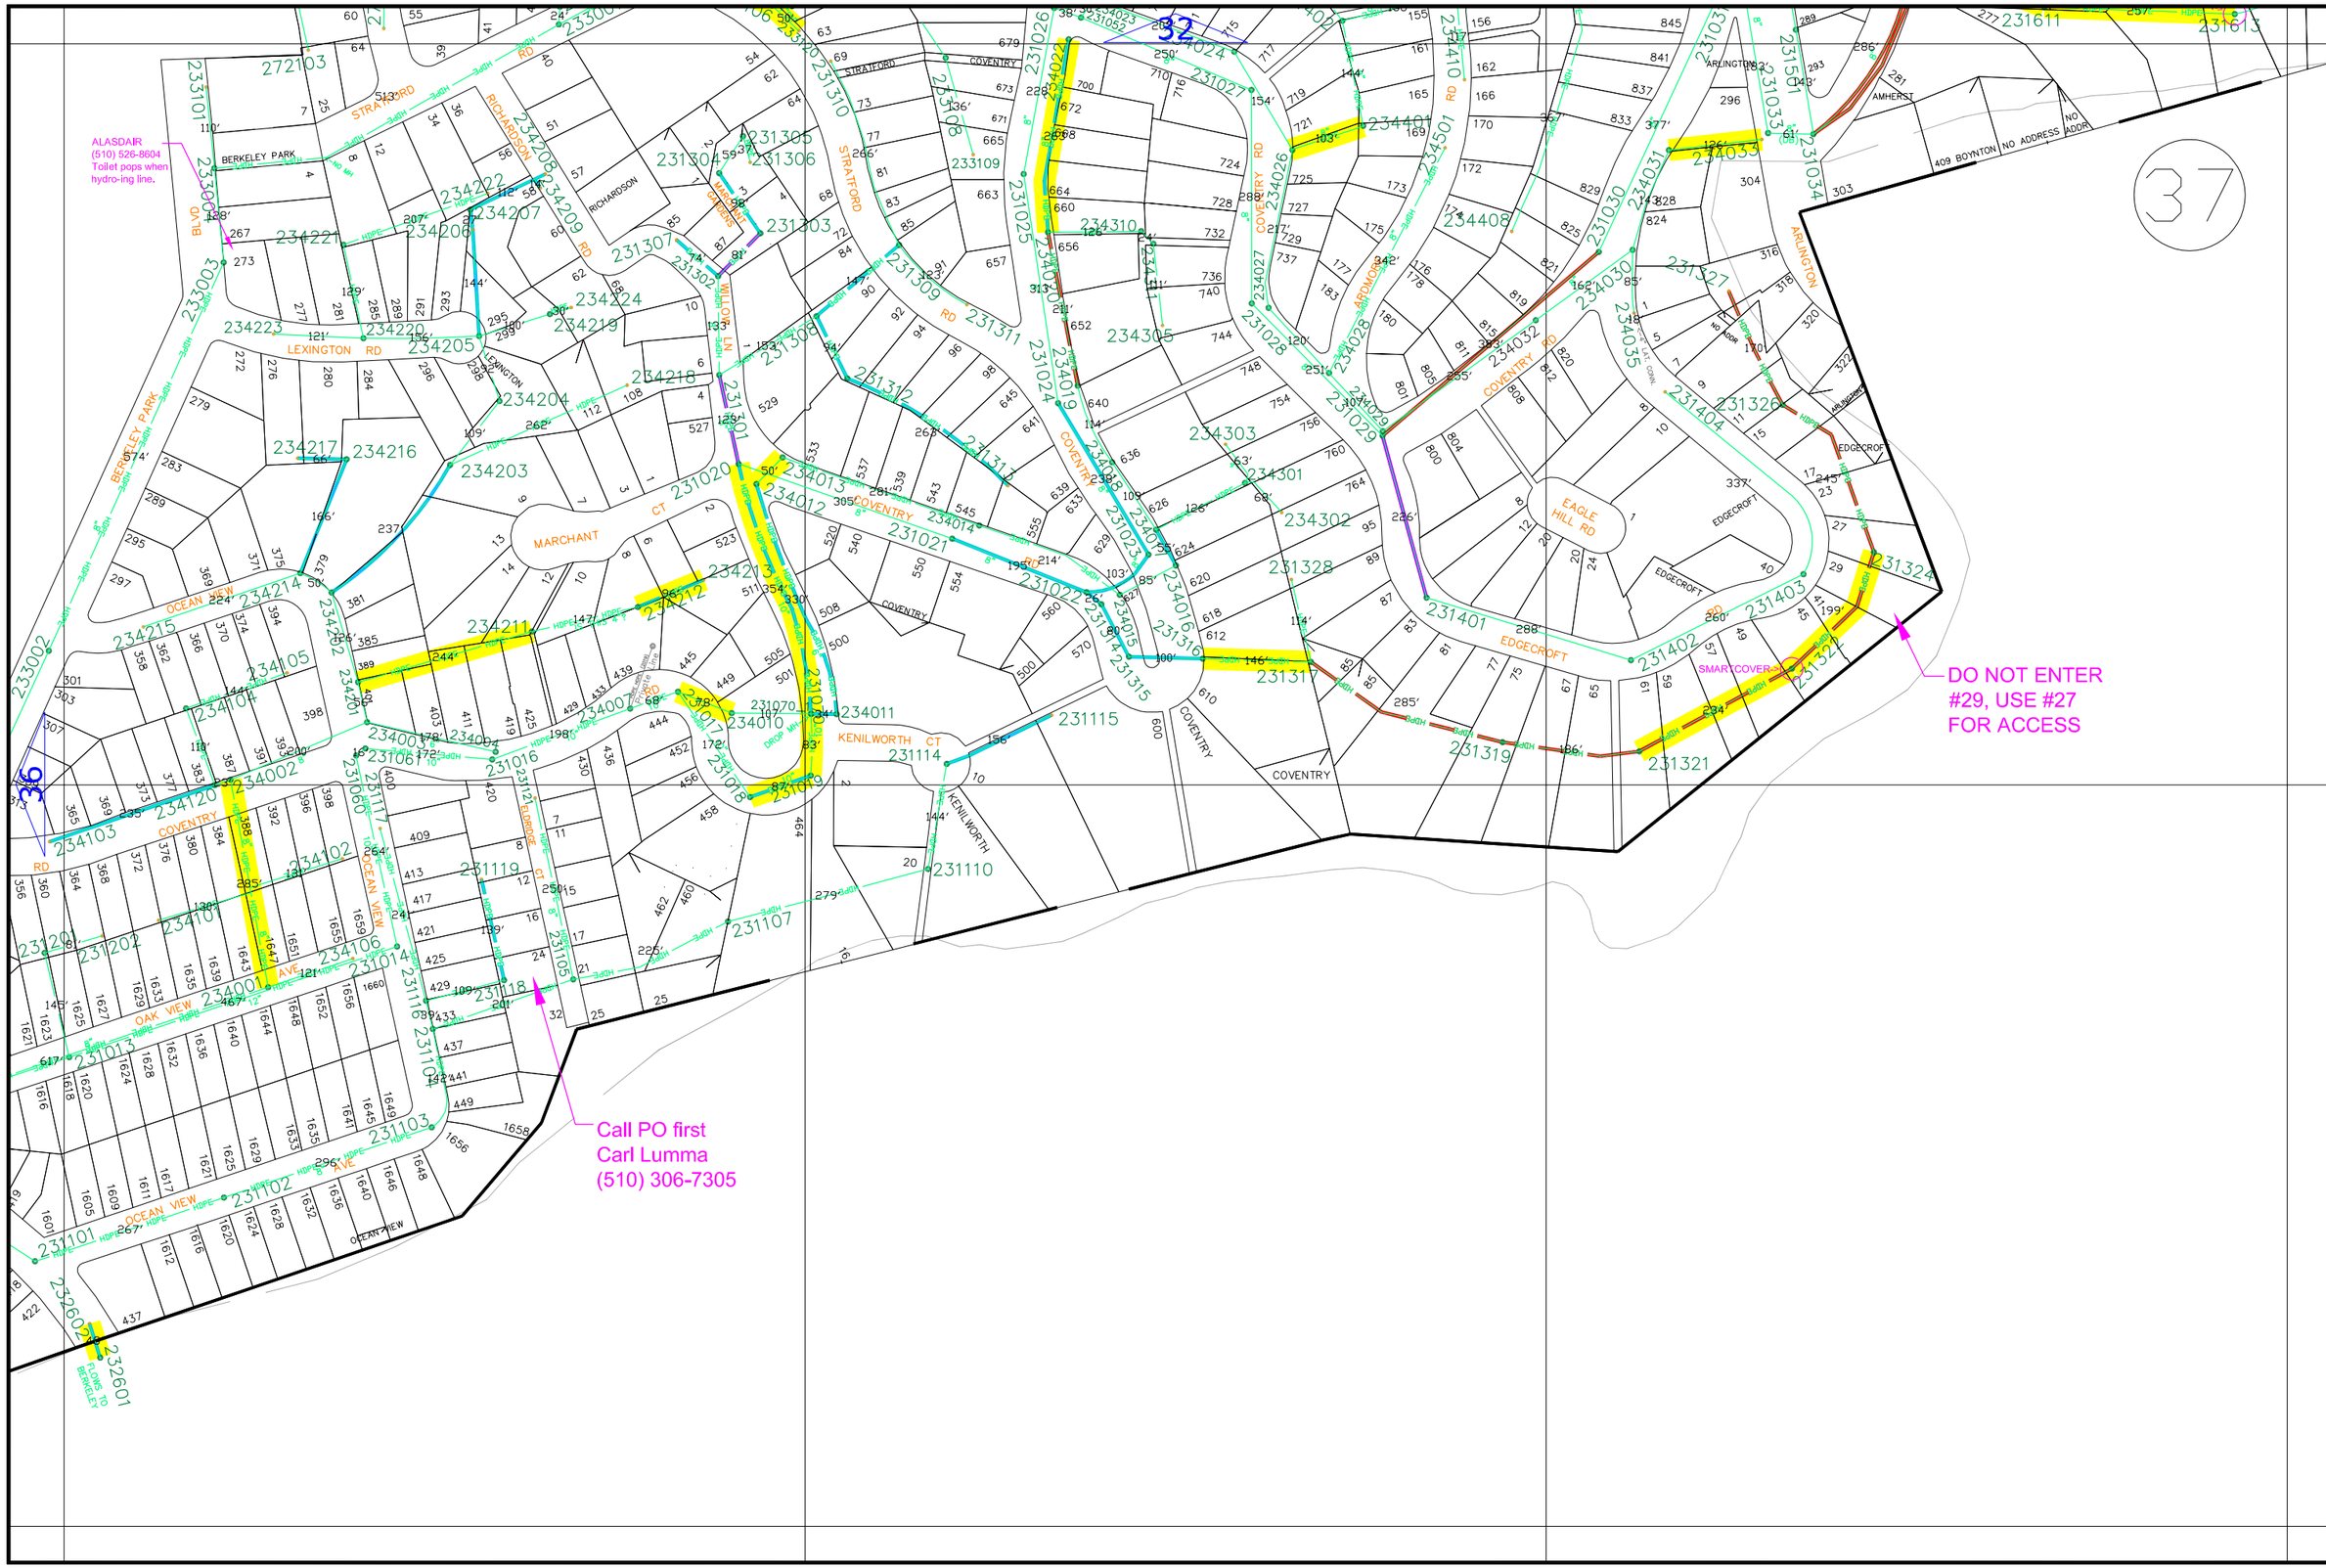

SCALE: 1"=200'

Sanitary District

SSD Stege

APR 2023

1	2	3				
4	5	6	7			
8	9	10	11			
12	13	14	15	16		
17	18	19	20	21		
22	23	24	25	26	27	
28	29	30	31	32	33	
38	34	35	36	37		
39			40			

SCALE: 1"=200'

Stage Sanitary District

SSD

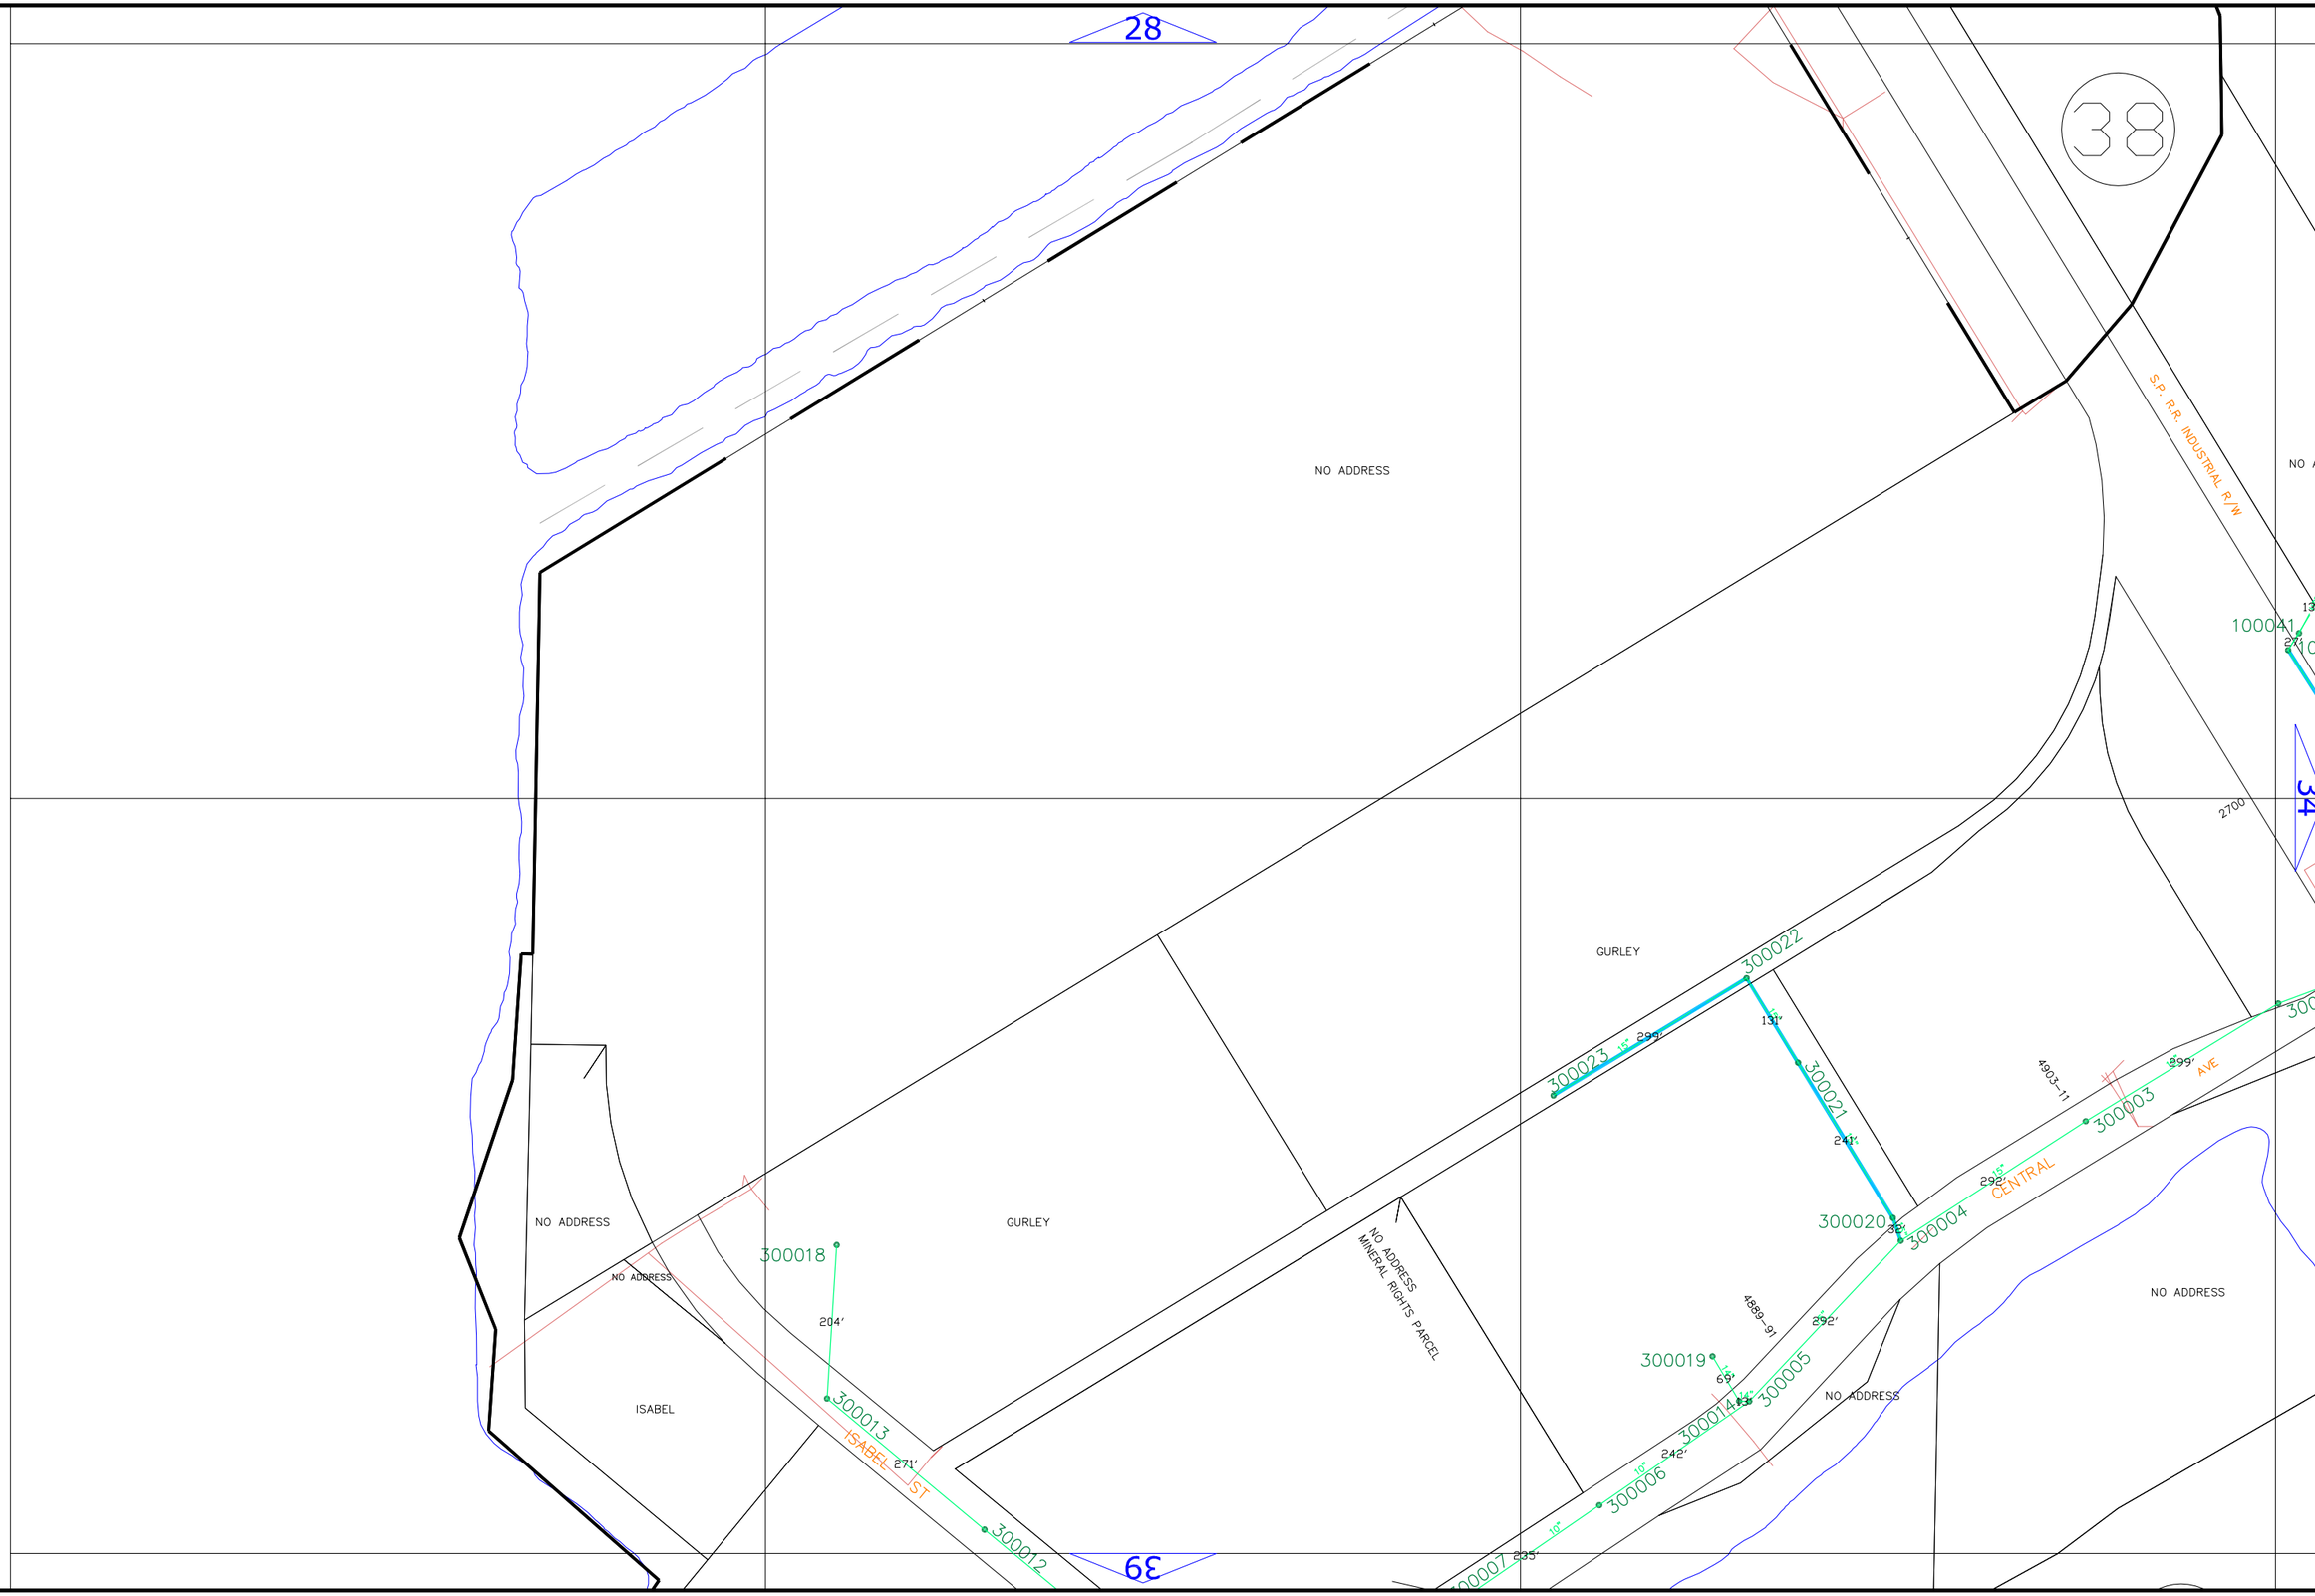

APR 2023

1	2	3				
4	5	6	7			
8	9	10	11			
12	13	14	15	16		
17	18	19	20	21		
22	23	24	25	26	27	
28	29	30	31	32	33	
38	34	35	36	37		
39			40			

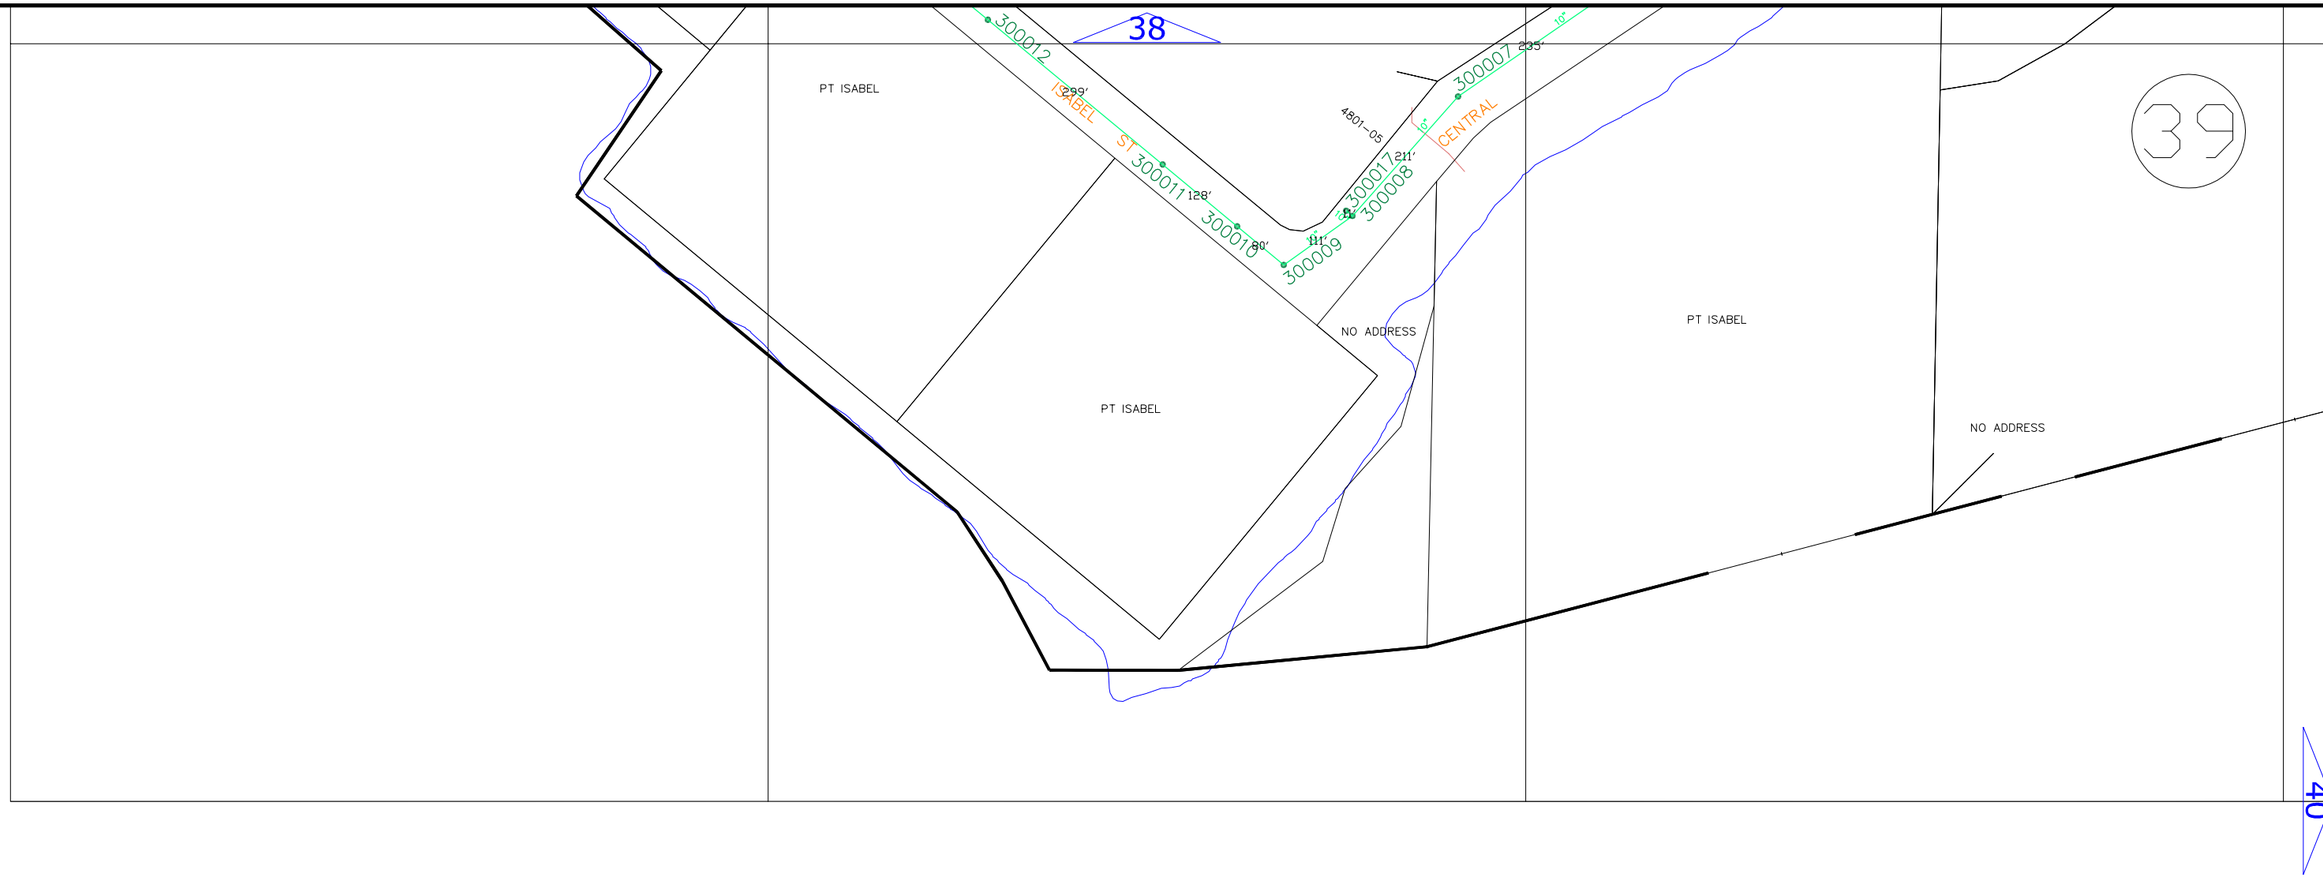

SCALE: 1"=200'

Sanitary District 4

SSD Stage 5

APR 2023

1	2	3				
4	5	6	7			
8	9	10	11			
12	13	14	15	16		
17	18	19	20	21		
22	23	24	25	26	27	
28	29	30	31	32	33	
38	34	35	36	37		
39			40			

SCALE: 1"=200'

Sanitary District 4

SSD Stege

APR 2023

1	2	3				
4	5	6	7			
8	9	10	11			
12	13	14	15	16		
17	18	19	20	21		
22	23	24	25	26	27	
28	29	30	31	32	33	
38	34	35	36	37		
39			40			