Stege Sanitary District

ROOT FOAMING MAP
JULY 2022

COLOR KEY

- ***ROOT FOAM LINES***

53RD ST. SOUTH	R	12
55TH ST. SOUTH	E	17
56TH ST. SOUTH	E	13
A ST.	E	36
ADARS ST.	E	35
ALAMEDA AVE.	E	18
ALBMARLE ST.	E	24
ALBMARLE ST.	E	30
ALBMARLE ST.	E	31
ALBMARLE ST.	E	36
ALTA PUNTA AVE.	E	5
ALTA VISTA DR.	E	2
ALVA AVE.	E	5
ALVARDO PL.	E	5
AMADORE ST.	E	1
AMHERST AVE.	K	32
AMHERST AVE.	K	37
ANSON WY	E	25
ARBOR DR.	E	15
ARDMORE RD.	K	32
ARDMORE RD.	K	37
ARLINGTON AVE.	K	21
ARLINGTON AVE.	K	26
ARLINGTON AVE.	K	32
ARLINGTON AVE.	K	37
ARLINGTON BLVD.	E	6
ARLINGTON BLVD.	E	21
ARLINGTON BLVD.	E	2
ARLINGTON BLVD.	E	10
ARLINGTON BLVD.	E	11
ARLINGTON BLVD.	E	15
ARLINGTON CT.	K	26
ARLINGTON LN.	K	26
ARLMONT DR.	K	21
ARLMONT DR.	K	26
ASHBURY AVE.	E	24
ASHBURY AVE.	E	31
ASHBURY AVE.	E	36
ATWELL RD.	E	11
AVILLA PL.	E	25
AVILLA ST.	E	35
AVIS DR.	E	19
AVIS DR.	E	24
AVON RD.	K	37
B ST.	E	36
BALRA DR.	E	19
BALRA DR.	E	24
BALRA DR.	E	25
BALRA DR.	E	31
BARON CT.	E	20
BARRETT AVE.	E	5
BATES AVE.	E	20
BAY TREE LN.	E	20
BAY VIEW AVE.	R	18
BEHRENS ST.	E	36
BEHRENS ST.	E	35
BELMONT AVE.	E	35
BELOIT AVE..	E	33
BERKELEY PK. BL.	K	36
BERKELEY PK. BL.	K	37
BETTY LN.	E	15
BEVERLY CT.	K	32
BEVERLY RD.	K	32
BLAKE ST.	E	13
BONNIE DR.	E	31
BREWSTER DR.	E	11
BREWSTER DR.	E	15
BROOKS AVE.	E	1
BUCKINGHAM DR.	E	14
BUCKINGHAM DR.	E	15
BURLINGAME AVE.	R	23
BURLINGAME AVE.	R	28
BURNS CT.	E	20
BUTTE ST.	R	23
C ST.	E	36
CAMBRIDGE AVE.	K	32
CAMBRIDGE AVE.	K	33
CAMELOT CT.	K	32
CANON DR.	K	33
CANYON TRIAL	E	9
CARL AVE.	R	22
CARLSON BLVD.	R	22
CARLSON BLVD.	R	23
CARLSON BLVD	R	29
CARLSON BLVD.	R	30
CARLSON BLVD.	E	35
CARLSTON ST.	R	4
CARMEL AVE.	E	36
CARMEL AVE.	E	31
CAROL CT.	E	9
CARQUINEZ AVE.	E	5
CARQUINEZ AVE.	E	9
CEDAR ST.	E	4
CENTRAL AVE.	E	30
CENTRAL AVE.	E	31
CENTRAL AVE.	R	34
CENTRAL AVE.	E	35
CHARLES AVE.	E	2
CLARK PL.	E	16
CLAYTON AVE.	E	24
CLAYTON AVE.	E	30
CLAYTON AVE.	E	31
CLAYTON AVE.	E	36
CLUB VIEW DR.	E	11
CLUB VIEW CT.	E	11
COLGATE AVE.	K	33
COLUMBIA BLVD.	R	29
COLUMBIA BLVD.	R	34
COLUMBIA AVE.	R	29
COLUMBIA AVE.	R	30
COLUMBIA AVE.	K	33
COLUSA AVE.	R	23
COLUSA AVE.	E	24
COLUSA AVE.	E	25
COLUSA AVE.	R	29
COLUSA AVE.	E	31
COLUSA AVE.	K	31
COLUSA AVE.	K	36
COLUSA AVE.	E	36
CONLON AVE.	E	8
CONLON AVE.	E	4
CONTRA COSTA DR.	E	10
CONTRA COSTA DR.	E	14
CONTRA COSTA DR.	E	15
CONTRA COSTA DR.	E	20
CORONADO ST.	E	35
COVENTRY RD.	K	32
COVENTRY RD.	K	36
COVENTRY RD.	K	37
COWPER AVE.	K	21
CRAFT AVE.	E	21
CREELY ST.	E	12
CREELY ST.	E	17
CRESCENT WY.	E	5
CURRY AVE.	E	36
CURTIS ST.	K	36
CUTTING BLVD.	E	6
CUTTING BLVD.	E	8
CUTTING BLVD.	E	9
CYPRESS AVE.	R	12
CYPRESS AVE.	E	17
CYPRESS AVE.	E	18
DEL MONTE AVE.	E	3
DEVONSHIRE DR.	E	10
DEVONSHIRE DR.	E	11
DEVONSHIRE DR.	E	15
DEWEY PL.	K	26
DON CAROL DR.	E	15
DONAL AVE.	E	14
DONAL AVE.	E	18
DOUGLAS DR.	E	10
DOUGLAS DR.	E	14
DOWNEY PL.	E	9
DUKE CT.	E	20
EARL CT.	E	20
EASTSHORE BLVD.	E	13
EDGECROFT RD.	K	37
EDGEHILL CT.	E	15
EDITH ST.	E	5
EDNA ST.	E	5
EDWARDS AVE.	E	2
EDWARDS AVE.	E	5
EDWIN DR.	K	20
EL CERRITO PLAZA	E	35
ED DORADO ST.	R	30
EL DORADO ST.	R	34
EL DORADO ST.	R	35
ELDRIDGE CT.	K	37
ELLERHORST AVE.	E	2
ELLS ST.	E	12
ELLS ST.	E	17
ELM CT.	E	24
ELM ST.	E	9
ELM ST.	E	13
ELM ST.	E	18
ELM ST.	E	24
ELM ST.	E	30
ERNEST AVE.	E	12
ERROL DR.	E	31
EUREKA AVE.	E	25
EUREKA AVE.	K	25
EUREKA AVE.	E	30
EUREKA AVE.	E	31
EVERETT ST.	E	13
EVERETT ST.	E	18
EVERETT ST.	E	19
EVERETT ST.	E	24
EVERETT ST.	E	30
EVERETT ST.	E	35
F ST.	E	13
F ST.	E	18
FAIRMOUNT AVE.	E	31
FAIRMOUNT AVE.	E	35
FAIRMOUNT AVE.	E	36
FAIRVIEW DR.	E	9
FERN ST.	E	5
FLEMING AVE.	R	17
FRANCISCAN WY.	K	25
FRANCISCAN WY.	K	26
FRANCISCAN WY.	K	31
FRANISCO WY.	E	2
FRESNO AVE.	R	29
FRESNO AVE.	R	30
FRESNO AVE.	R	34
GALVIN DR.	E	19
GALVIN DR.	E	25
GANGES AVE.	E	9
GANGES CT.	E	9
GARDEN DR.	K	27
GATELY AVE.	R	17
GATTO AVE.	E	9
GAYLE CT.	E	14
GELSTON PL.	E	20
GELSTON WY.	E	20
GILL AVE.	E	12
GLAYDS AVE.	E	13
GLAYDS AVE.	E.	14
GLEN MAWR AVE.	E	9
GLENWOOD WY.	E	19
GLORIA ST.	E	5
GRIZZLEY PEAK BL.	K	33
HAGEN BLVD.	E	8
HAGEN BLVD.	E	9
HANCOCK WY.	E	25
HARPER ST.	E	9
HARTNETT AVE.	R	17
HARVARD AVE.	E	5
HAVEN PL.	E	15
HENRY ST.	E	5
HIGHGATE CT.	K	26
HIGHGATE RD.	K	29
HIGHGATE RD.	K	25
HIGHGATE RD.	K	32
HIGHLAND AVE.	E	5
HIGHLAND BLVD.	K	21
HIGHLAND BLVD.	K	26
HILL ST.	E	9
HILL ST.	E	12
HILL ST.	E	13
HILLSIDE AVE.	E	4
HILLSIDE AVE.	E	5
HOTCHKISS AVE.	E	24
HOTCHKISS AVE.	E	25
HUBER AVE.	E	12
HUDSON ST.	E	9
HUMBOLT ST.	E	4
HUMBOLT ST.	E	8
HUNTINGTON AVE	R	29
HUNTINGTON AVE.	R	30
IMPERIAL AVE.	R	22
IRMA ST.	E	5
ISABELL ST.	R	8
IVY CT.	E	15
JACUZZI ST.	R	34
JAMES PL.	E	15
JEFFERSON AVE.	E	18
JESSEN CT.	K	25
JESSEN CT.	K	26
JORDON AVE.	E	5
JULIAN DR.	E	10
JULIAN CT.	E	10
JUNCTION AVE.	E	8
JUNCTION AVE.	E	9
KEARNEY ST.	E	13
KEARNEY ST.	E	18
KEARNEY ST.	E	23
KEARNEY ST.	E	24
KEARNEY ST.	E	30
KEARNEY ST.	E	35
KENILWORTH AVE.	E	9
KENILWORTH CT..	K	37
KENILWORTH DR.	K	21
KENSINGTON CT.	K	21
KENSINGTON RD.	E	21
KENSINGTON RD.	K	21
KENT CT.	E	14
KENT DR.	E	14
KENYON AVE.	K	25
KENYON AVE.	K	32
KENYON AVE.	K	33
KERR AVE.	K	21
KEY BLVD.	E	8
KEY BLVD.	E	9
KING CT.	E	15
KING DR.	E	15
KING DR.	E	20
KINGS PL.	R	29
KINGSTON RD.	K	32
KNOTT AVE.	E	8
LA HONDA WY.	E	2
LAGUNITAS AVE.	E	5
LAKE DR.	K	27
LAKE DR.	K	33
LAM CT.	E	21
LAMBRECHT CT.	E	11
LASSEN ST.	E	35
LAWRENCE CT.	E	19
LAWRENCE ST.	E	14
LAWRENCE ST.	E	19
LAWSON RD.	K	21
LENEVE PL.	E	15
LENEVE PL.	E	16
LENOX RD.	K	32
LEVISTON AVE.	E	25
LEXINGTON AVE.	E	13
LEXINGTON AVE.	E	24
LEXINGTON AVE.	E	30
LEXINGTON AVE.	E	35
LEXINGTON RD.	K	37
LIBERTY ST.	E	13
LIBERTY ST.	E	18
LIBERTY ST.	E	24
LIBERTY ST.	E	30
LIBERTY ST.	E	35
LINCOLN AVE.	E	30
LINCOLN AVE.	E	31
LINDA VISTA DR.	E	11
LOS ALTOS DR.	K	33
LUDWIG AVE.	E	5
LYNN AVE.	E	36
MACDONALD AVE.	E	4
MADERA CI.	E	10
MADERA CT.	E	10
MADERA DR.	E	10
MADISON ST.	E	18
MAIDEN LN.	E	10
MANILA AVE.	E	18
MANILA AVE.	E	19
MANOR CIR.	E	13
MARCHANT CT.	K	37
MARCHANT GRDS	K	37
MARQUERITA RD.	K	21
MARIPOSA ST.	R	17
MARIPOSA ST.	R	22
MARIPOSA ST.	R	23
MENDOCINI ST.	R	23
MERCED ST.	R	17
MERCED ST.	R	22
MERCED ST.	R	23
MIDCREST WY.	E	25
MIRA VISTA DR.	E	2
MIRA VISTA DR.	E	5
MIRA VISTA DR.	E	9
MODOC AVE.	R	29
MOESER LN.	E	19
MOESER LN.	E	23
MOESER LN.	E	24
MONO AVE.	E	4
MONTA VISTA AVE.	E	2
MONTEREY ST.	R	22
MONTEREY ST.	R	28
MORRIS ST.	E	9
MOUND AVE.	E	13
MOUND AVE.	E	14
NAPA ST.	R	29
NASON AVE.	E	5
NAVELLIER ST.	E	13
NAVELLIER ST.	E	14
NAVELLIER ST.	E	19
NOBLE CT.	E	19
NORVELL CT.	E	19
NORVELL ST.	E	13
NORVELL ST.	E	19
NORVELL ST.	E	24
NORVELL ST.	E	30
NORVELL ST.	E	35
NORWOOD AVE.	E	26
NORWOOD AVE.	E	26
OAK ST.	E	30
OAK ST.	E	35
OAK VIEW AVE.	K	36
OAK VIEW AVE.	K	37
OBERLIN AVE.	K	32
OCEAN VIEW AVE.	E	36
OCEAN VIEW AVE.	E	37
OHIO AVE.	E	8
OSCAR ST.	R	22
PANAMA AVE.	R	29
PANAMA AVE.	R	30
PARK VISTA	E	19
PARK WY.	E	25
PARKSIDE CT.	K	33
PEBBLE BEACH CT.	E	6
PEBBLE BEACH DR	E	6
PEBBLE BEACH WY.	E	6
PEERLESS ST.	E	12
PIERCE ST.	R	34
PINEHURST ST.	E	6
PLACER ST.	R	23
PLACER ST.	R	29
PLANK AVE.	E	13
PLANK CT.	E	14
PLATEAU DR.	K	33
PLUMAS AVE.	R	23
PLUMAS AVE.	R	29
POINSETT AVE.	E	4
POMONA AVE.	E	24
POMONA AVE.	E	25
POMONA AVE.	E	31
POMONA AVE.	E	36
PORTOLA DR.	E	19
PORTOLA DR.	E	23
PORTOLA DR.	E	24
POTRERO AVE.	E	10
POTRERO AVE.	E	12
POTRERO AVE.	E	13
POTRERO AVE.	E	14
PRINCETON AVE.	K	32
PURDUE AVE.	K	26
PURDUE AVE.	K	27
PURDUE AVE.	K	33
RAMONA AVE.	E	31
RAMONA AVE.	E	36
RANCHITO CT.	E	23
RAY AVE.	E	2
REED PL.	K	26
REGENCY CT.	E	10
REGENCY CT.	E	14
RICARDO CT.	E	25
RICHARDSON RD.	K	37
RICHMOND ST.	E	13
RICHMOND ST.	E	18
RICHMOND ST.	E	19
RICHMOND ST.	E	21
RICHMOND ST.	E	30
RICHMOND ST.	E	35
RIFLE RANGE RD.	E	11
RIFLE RANGE RD.	E	15
RINCON RD.	K	21
RINCON RD.	K	26
RIVERA ST.	E	19
ROBERTA DR.	E	20
ROBERTA DR.	E	21
ROCKWAY AVE.	E	31
ROGER CT.	E	14
ROSALIND AVE.	E	4
RUGBY AVE.	K	33
RYDIN RD.	R	0
SACRAMENTO AVE.	R	29
SACRAMENTO AVE.	R	30
SAN BENITO ST.	R	23
SAN CARLOS AVE.	E	31
SAN CARLOS AVE.	E	36
SAN DIEGO ST.	E	35
SAN JOAQUIN ST.	R	22
SAN JOAQUIN ST.	R	23
SAN JOAQUIN ST.	R	29
SAN JOSE AVE.	R	30
SAN JOSE AVE.	R	34
SAN LUIS ST.	R	34
SAN MATEO ST.	R	23
SAN MATEO ST.	R	29
SAN MATEO ST.	R	34
SAN PABLO AVE.	E	2
SAN PABLO AVE.	E	8
SAN PABLO AVE.	E	12
SAN PABLO AVE.	E	13
SAN PABLO AVE.	E	18
SAN PABLO AVE.	E	23
SAN PABLO AVE.	E	30
SAN PABLO AVE.	3	35
SANTA CLARA ST.	R	17
SANTA CLARA ST.	R	27
SANTA CLARA ST.	R	23
SANTA CLARA ST.	R	29
SANTA CLARA ST.	R	34
SANTA CLARA ST.	R	35
SANTA CRUZ AVE.	R	23
SANTA CRUZ AVE.	R	29
SANTA FE AVE.	E	36
SCENIC ST.	E	6
SCENIC ST.	E	10
SCHMIDT LN.	E	18
SCHMIDT LN.	E	19
SCHOOL ST.	E	12
SCOTT ST.	E	14
SCOTT ST.	E	19
SEA VIEW DR.	E	20
SEA VIEW DR.	E	25
SEA VIEW DR.	E	31
SHASTA ST.	R	23
SHEVLIN DR.	E	20
SHEVLIN PL.	E	15
SHEVLIN PL.	E	20
SILVA AVE.	E	1
SNOWDON AVE.	E	9
SONOMA ST.	E	2
SPYGLASS LN.	E	6
STANFORD AVE.	K	32
STOCKTON AVE.	E	20
STOCKTON AVE.	E	24
STOCKTON AVE.	E	25
STOCKTON AVE.	E	30
STRATFORD RD.	K	32
STRATFORD RD.	K	37
ST. ALBANS RD	K	26
SUNSET CT.	K	32
SUNSET DR.	K	32
SUNSET TERR	K	32
SUSAN AVE.	E	31
SUTTER AVE.	R	23
SUTTER AVE.	R	29
TAHOE PL.	E	35
TAMALPAIS AVE.	E	2
TAMALPAIS AVE.	E	5
TAMALPAIS CT.	E	9
TAPSCOTT AVE.	E	9
TASSAJARA AVE.	E	2
TASSAJARA AVE.	E	5
TEHAMA AVE.	R	22
TEHAMA AVE.	R	23
TERRACE DR.	E	16
TERRACE DR.	E	20
TERRACE DR.	E	21
TERRACE DR.	E	24
TERRACE DR.	E	25
THE CRESCENT	E	5
THE CRESCENT	E	7
THORS BAY RD.	E	15
THORS BAY RD.	E	11
TRINITY AVE.	K	33
TRUITT CT.	E	29
TULARE AVE.	E	2
TULARE AVE.	E	5
TULLER AVE.	E	1
TULLER AVE.	E	4
VALLEY RD.	K	36
VAN FLEET AVE.	R	29
VAN FLEET AVE.	R	30
VASSAR AVE.	K	33
VICTORIA ST.	E	35
VIEW AVE.	E	5
VIEW AVE.	E	6
VILLA NUEVA DR.	E	15
VILLAGE DR.	E	31
WALDO AVE.	E	22
WALDO AVE.	E	24
WALNUT ST.	E	9
WALNUT ST.	E	13
WARD AVE.	E	36
WELLESLEY AVE.	K	32
WELLESLEY AVE.	K	33
WENT AVE.	E	18
WESLEY AVE.	E	9
WESLEY AVE.	E	13
WESTMINSTER AVE.	E	26
WILDWOOD PL.	E	14
WILLAMETTE AVE.	E	26
WILLAMETTE AVE.	E	27
WILLOW LN.	K	37
WILLOW ST.	E	30
WILSON WY.	E	9
WINDSOR AVE.	K	26
WINDSOR AVE.	K	33
YALE AVE.	K	32
YOLO AVE.	E	34
YORK AVE.	K	26
YORK AVE.	K	32
YOSEMITE AVE.	E	35
YUBA ST.	E	1
YUBA ST.	E	5
ZARA ST.	E	1

STEGE SANITARY DISTRICT

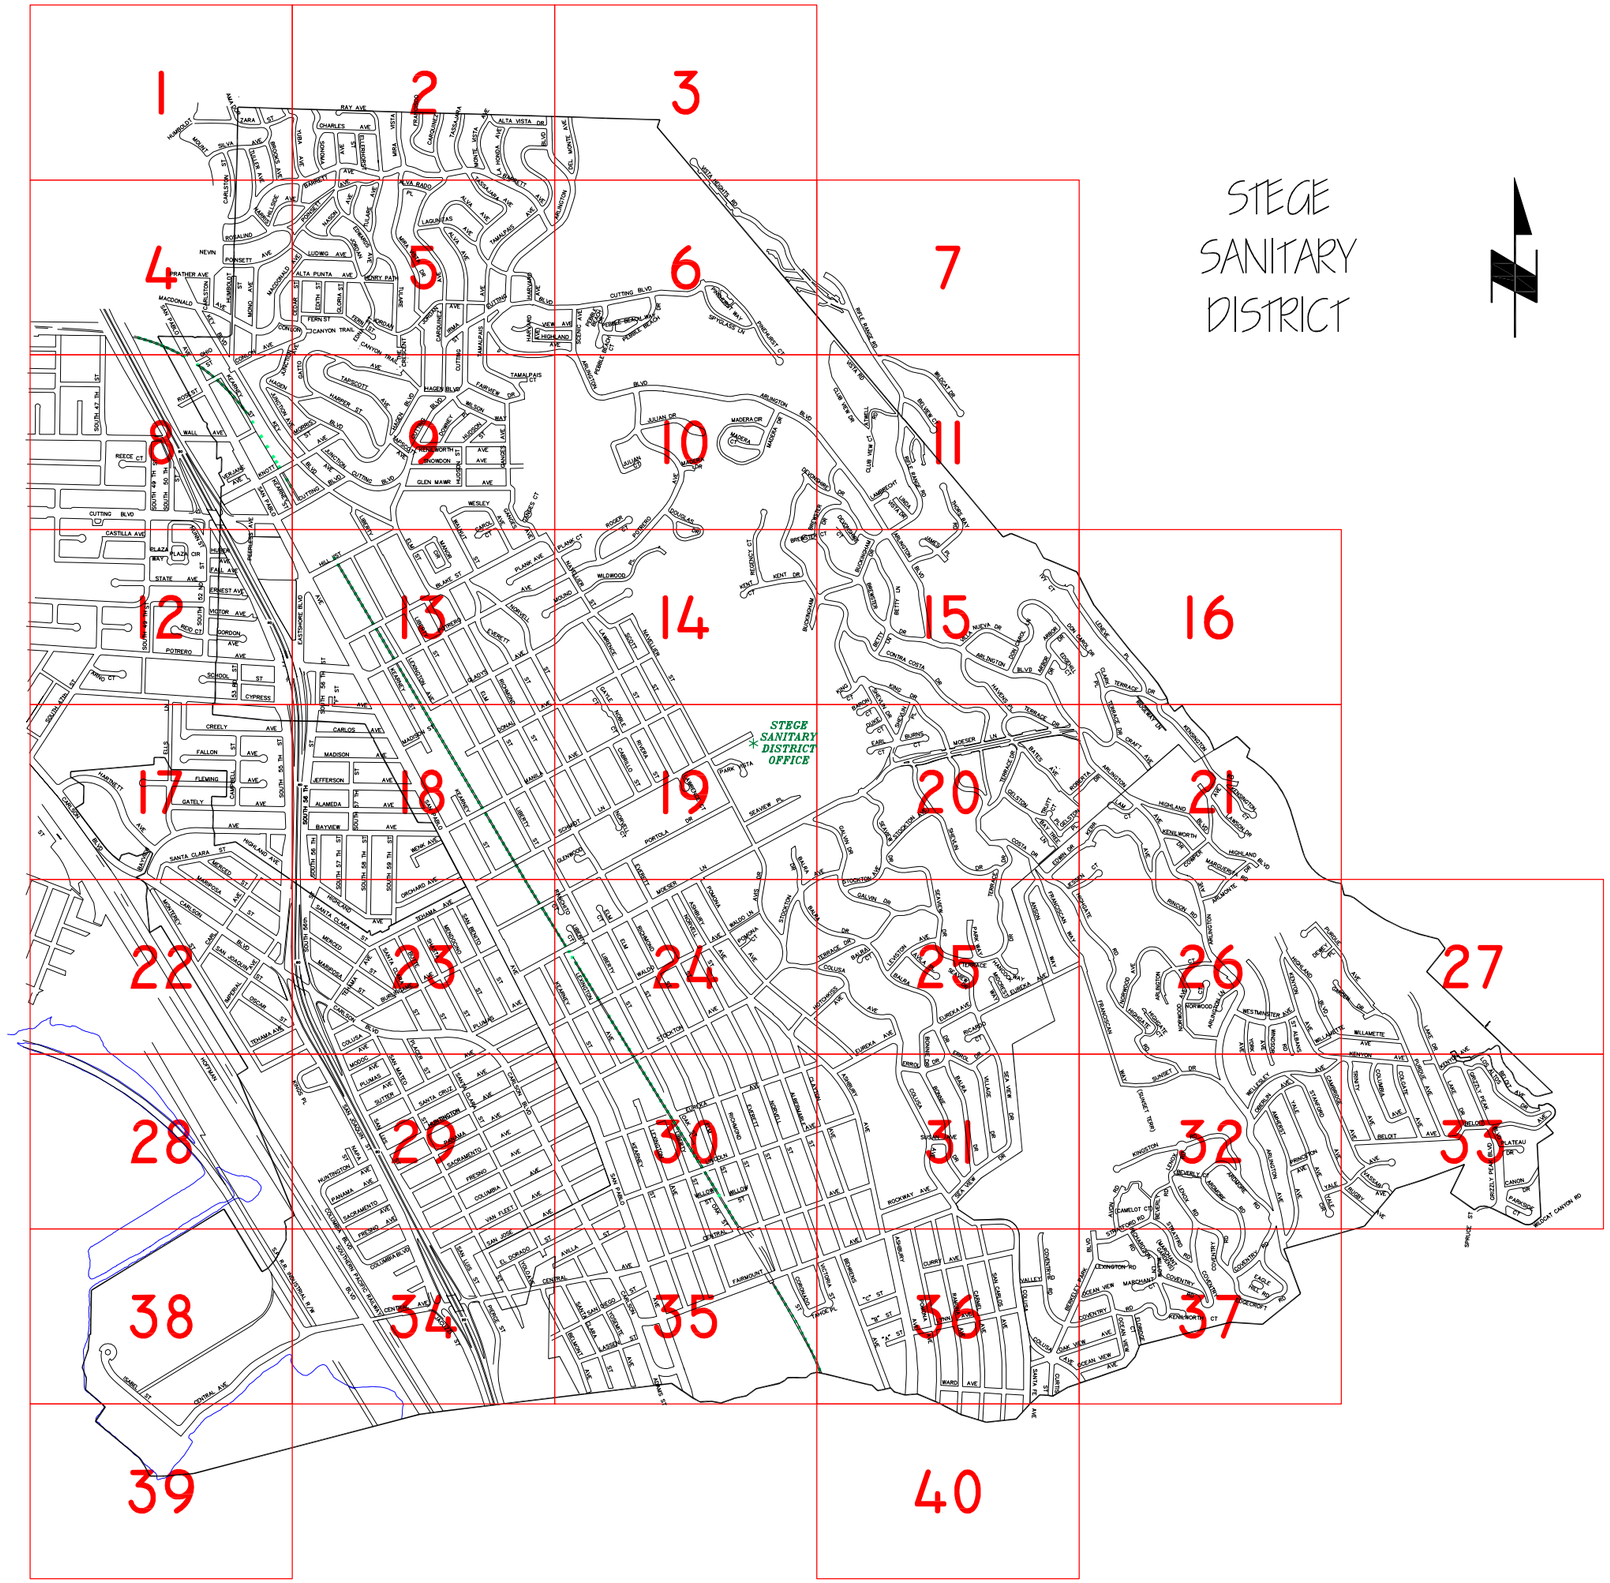

SCALE: 1"=200'

Stege Sanitary District

APR 2022

1	2	3				
4	5	6	7			
8	9	10	11			
12	13	14	15	16		
17	18	19	20	21		
22	23	24	25	26	27	
28	29	30	31	32	33	
38	34	35	36	37		
39			40			

SCALE: 1"=200'

Stege Sanitary District

SSD

2

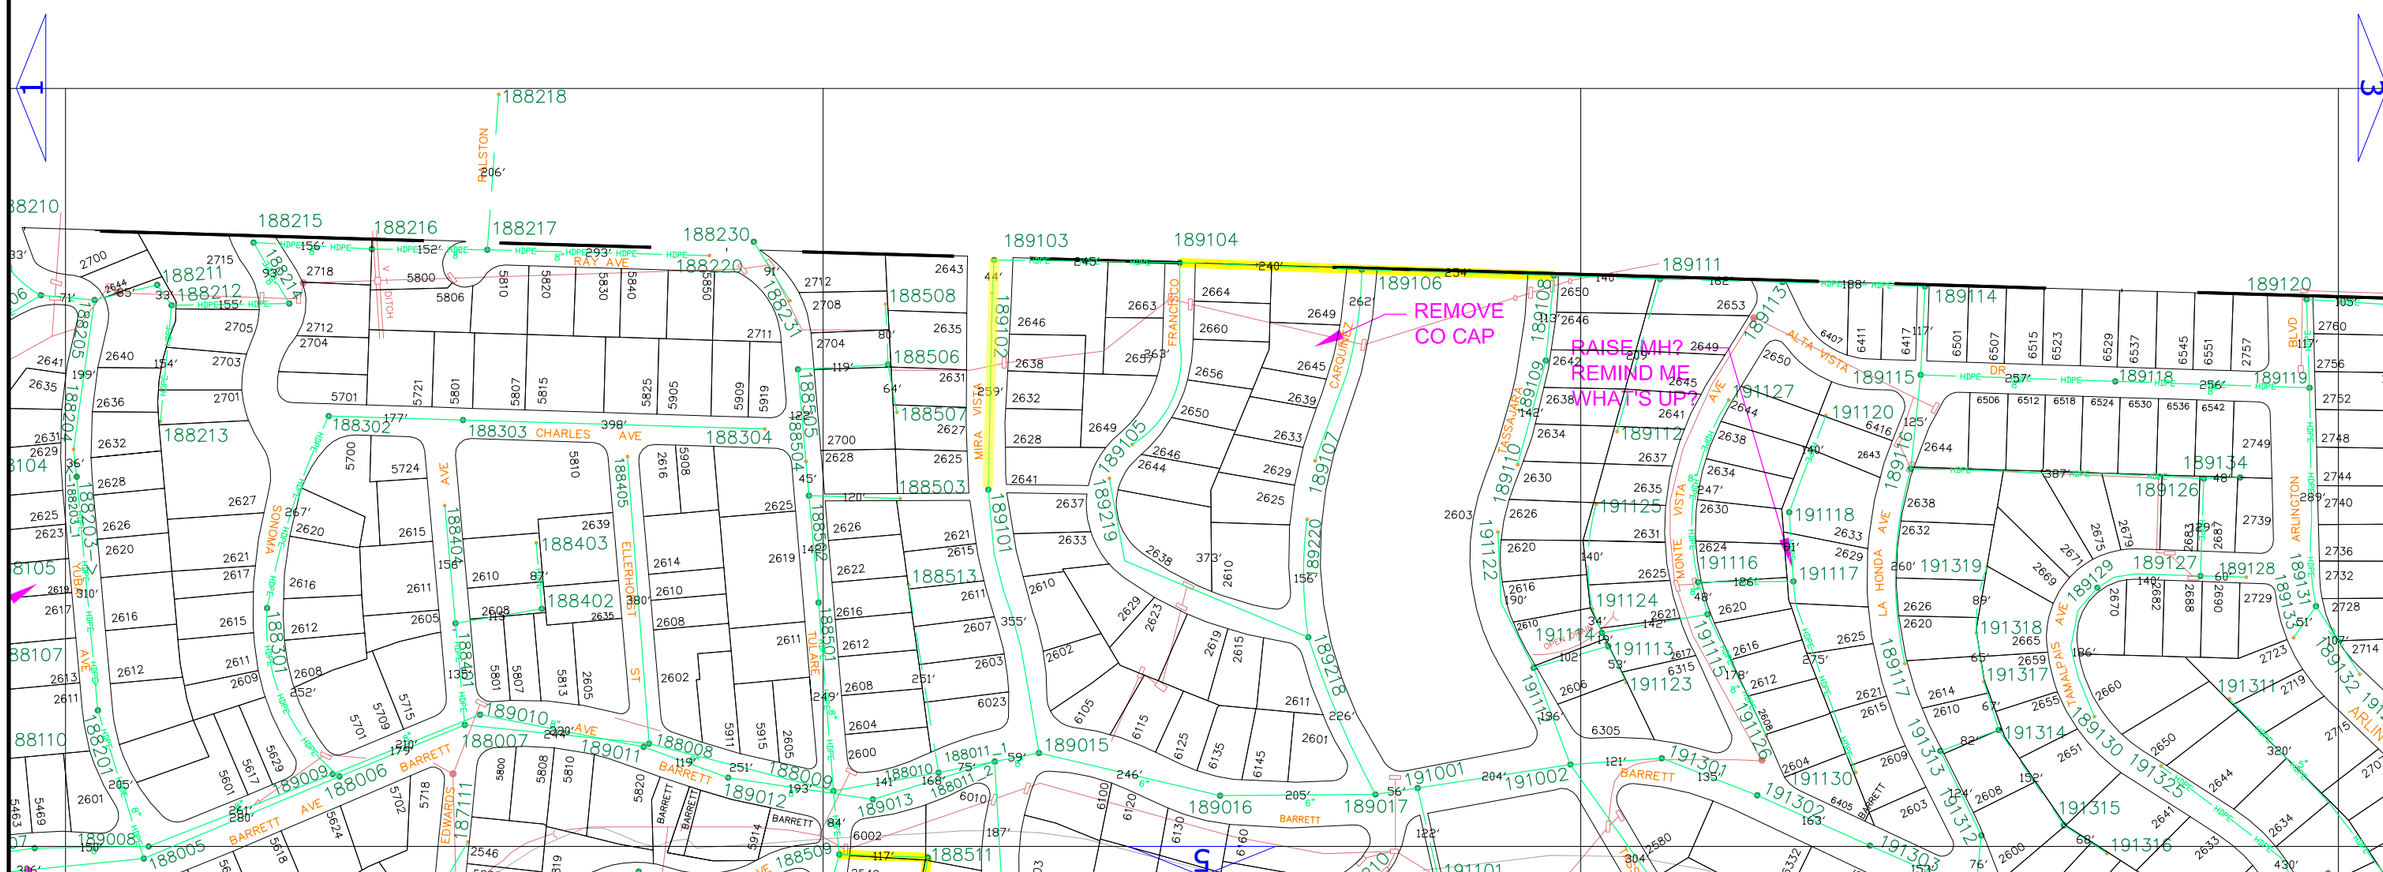

APR 2022

1	2	3				
4	5	6	7			
8	9	10	11			
12	13	14	15	16		
17	18	19	20	21		
22	23	24	25	26	27	
28	29	30	31	32	33	
38	34	35	36	37		
39			40			

SCALE: 1"=200'

Stage Sanitary District

SSD

APR 2022

1	2	3				
4	5	6	7			
8	9	10	11			
12	13	14	15	16		
17	18	19	20	21		
22	23	24	25	26	27	
28	29	30	31	32	33	
38	34	35	36	37		
39			40			

SCALE: 1"=200'

Sanitary District

SSD Stage 5

APR 2022

1	2	3				
4	5	6	7			
8	9	10	11			
12	13	14	15	16		
17	18	19	20	21		
22	23	24	25	26	27	
28	29	30	31	32	33	
38	34	35	36	37		
39			40			

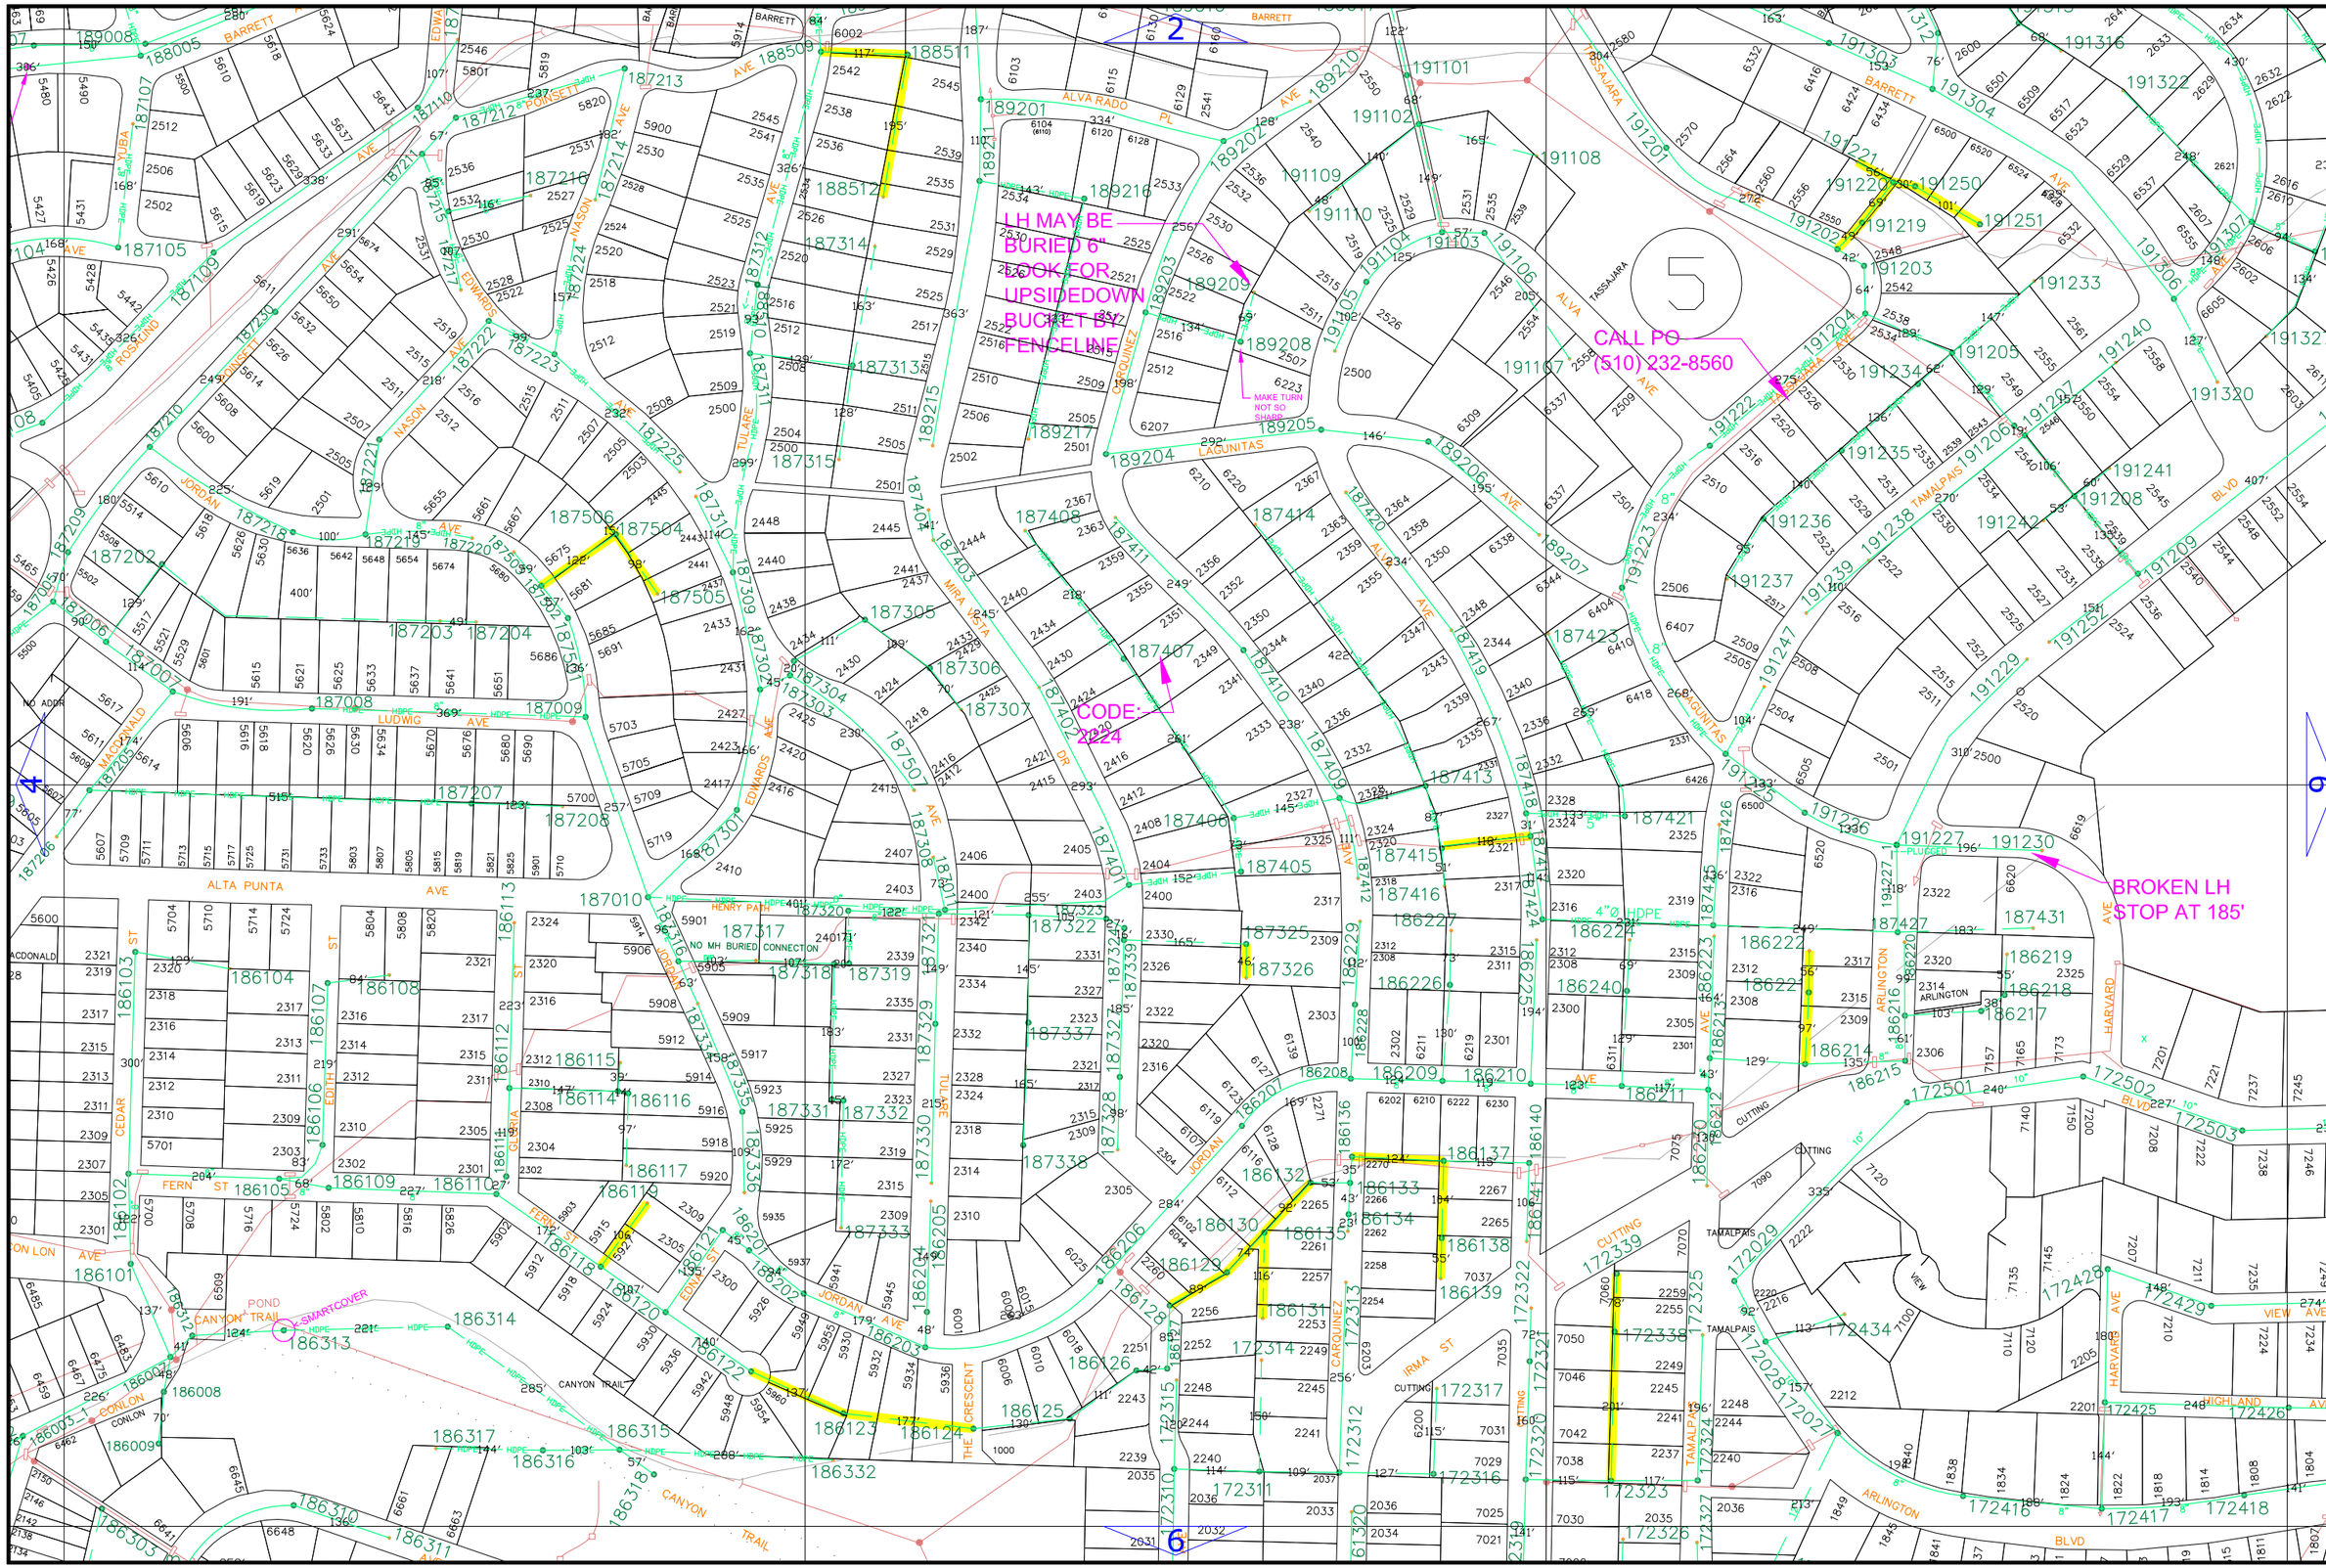

SCALE: 1"=200'

Sanitary District

SSD Stege

APR 2022

1	2	3				
4	5	6	7			
8	9	10	11			
12	13	14	15	16		
17	18	19	20	21		
22	23	24	25	26	27	
28	29	30	31	32	33	
38	34	35	36	37		
39			40			

SCALE: 1"=200'

Stage Sanitary District

SSD

APR 2022

1	2	3				
4	5	6	7			
8	9	10	11			
12	13	14	15	16		
17	18	19	20	21		
22	23	24	25	26	27	
28	29	30	31	32	33	
38	34	35	36	37		
39			40			

SCALE: 1"=200'

Steqe Sanitary District

SSD

APR 2022

1	2	3				
4	5	6	7			
8	9	10	11			
12	13	14	15	16		
17	18	19	20	21		
22	23	24	25	26	27	
28	29	30	31	32	33	
38	34	35	36	37		
39			40			

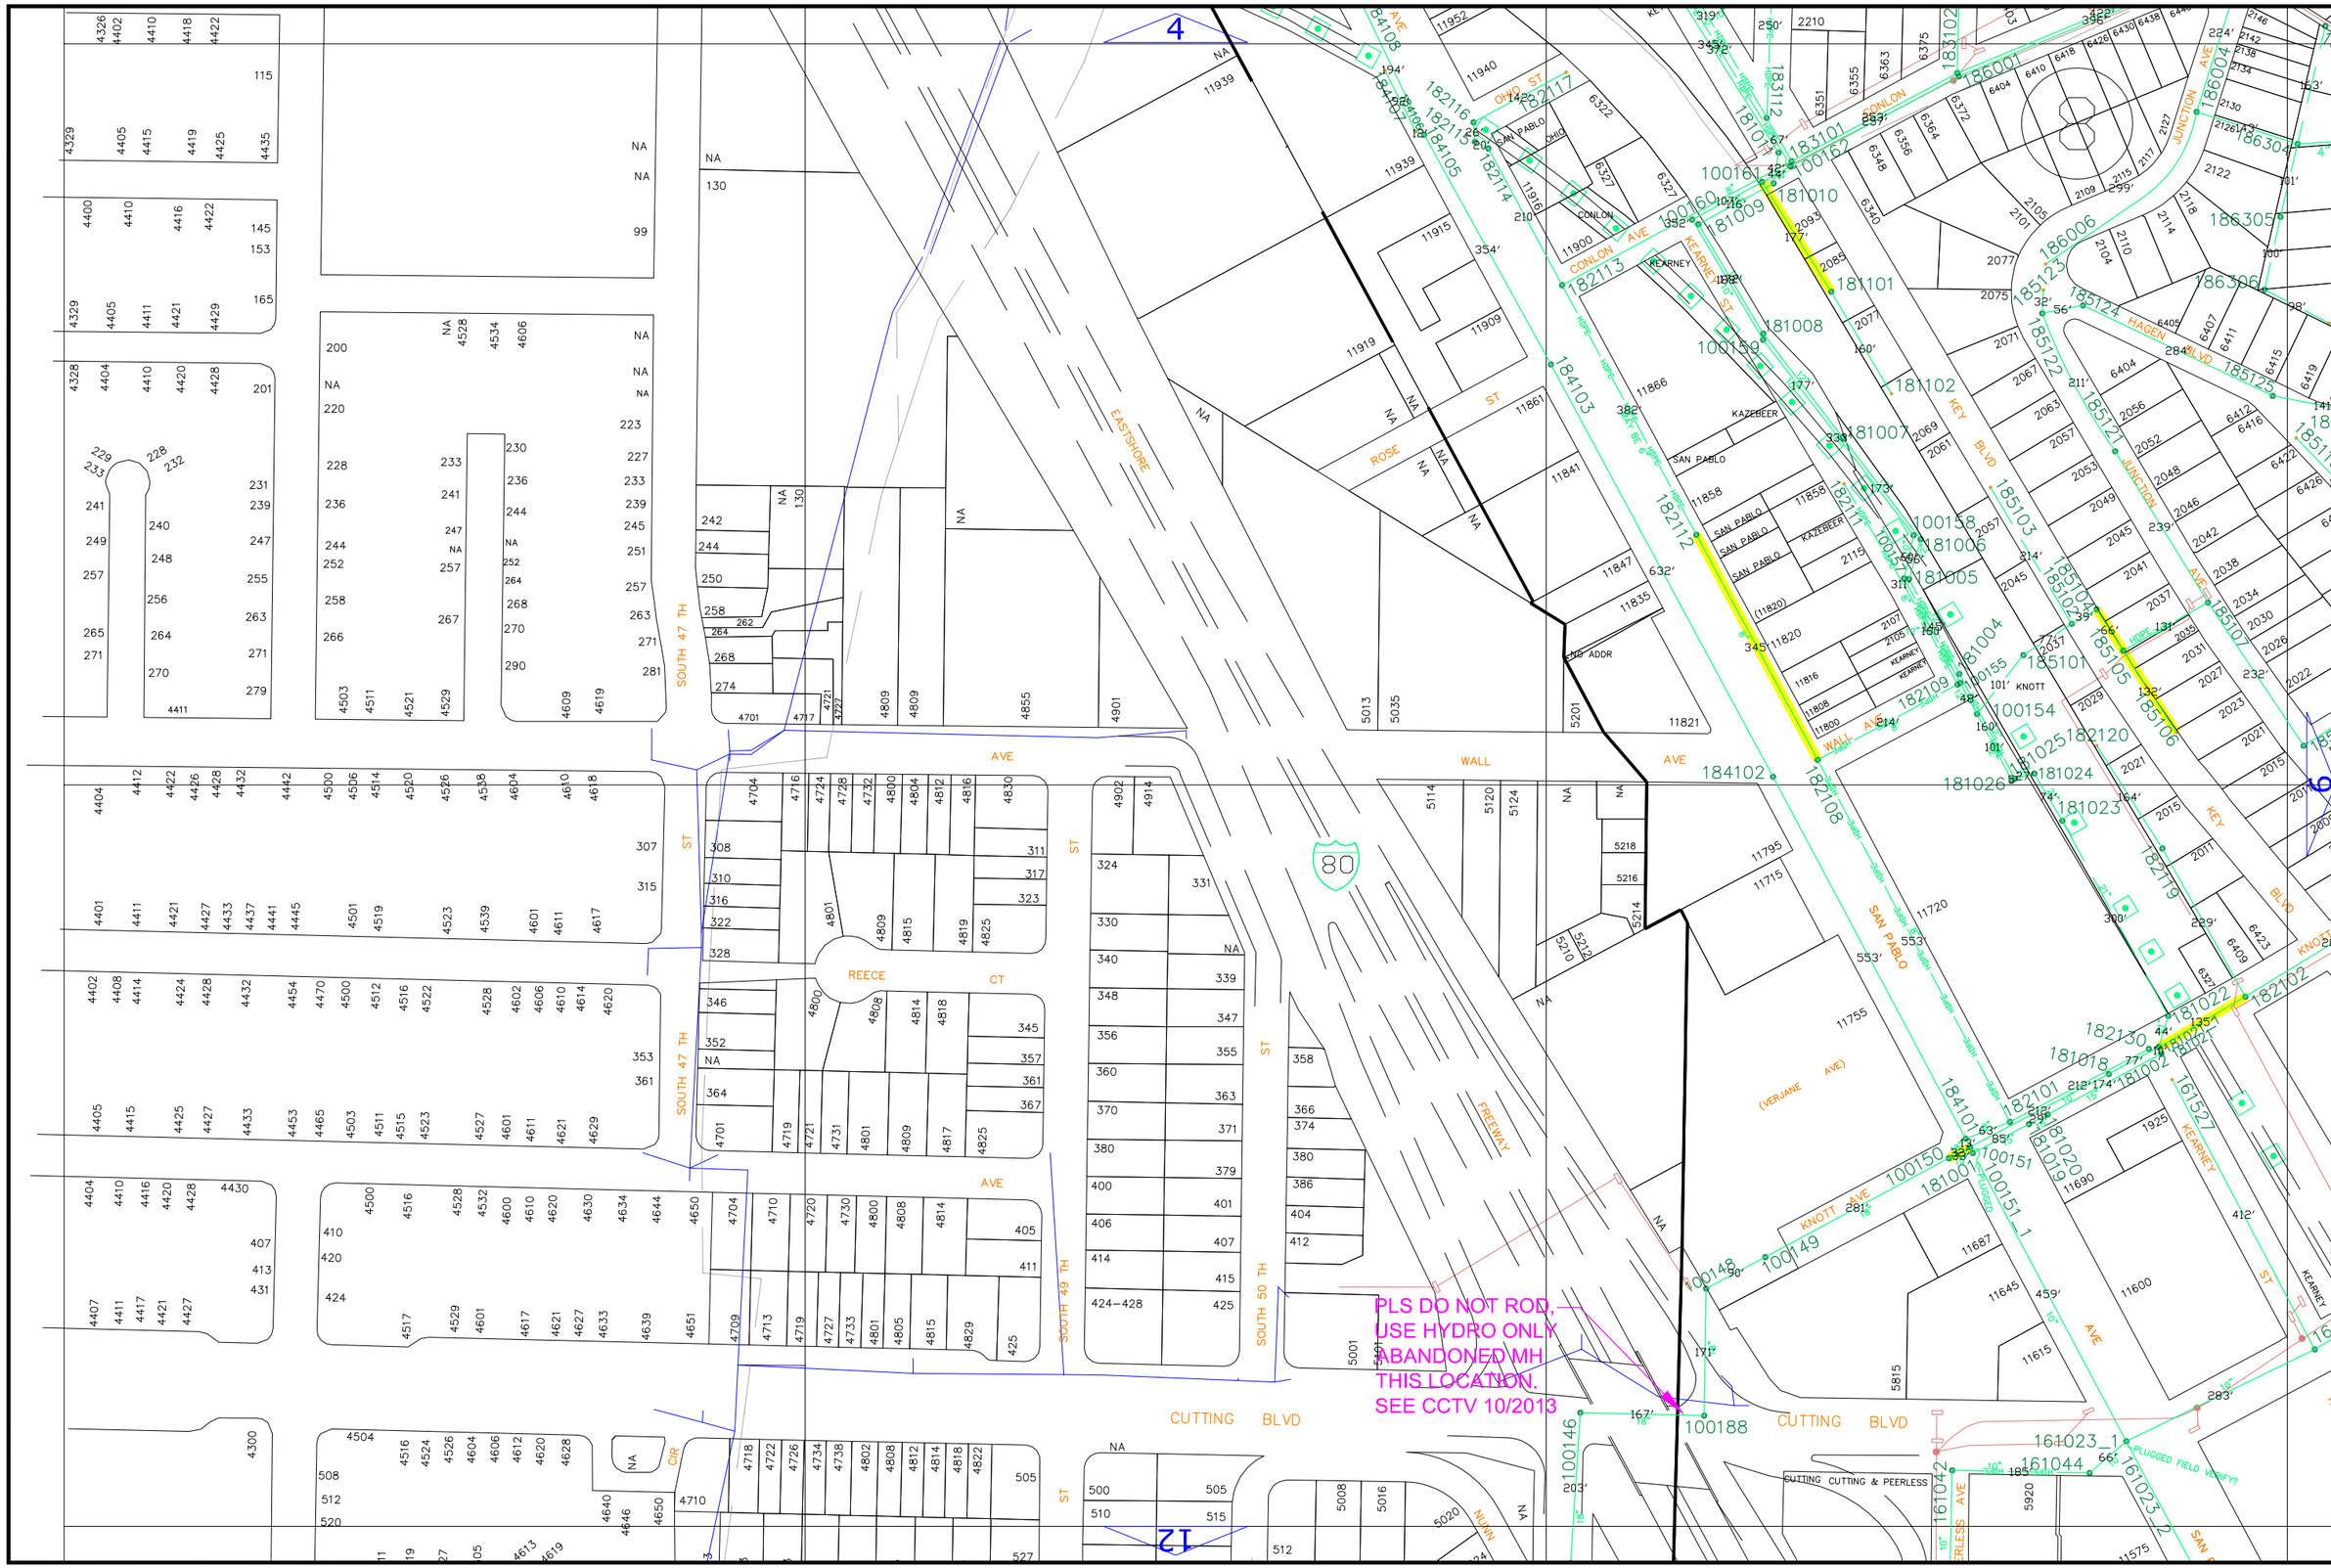
SCALE: 1"=200'
Sanitary District
SSD Stege
APR 2022
PLS DO NOT ROD,
USE HYDRO ONLY
ABANDONED MH
THIS LOCATION.
SEE CCTV 10/2013
EASTSHORE
SOUTH 47 TH
SOUTH 49 TH
SOUTH 50 TH
REECE
CT
ROSE
ST
OHIO ST
CONLON
AVE
KEARNEY
SAN PABLO
KAZEBEER
KNOTT
HAGEN
BLVD
JUNCTION
KEY
WALL
CUTTING
BLVD
FREEWAY
80
(VERJANE AVE)
CUTTING CUTTING & PEERLESS
PLUGGED FIELD VERIFY?

SCALE: 1"=200'

Sanitary District

SSD Stege

CALL PO
(510) 965-3767

CALL 6754 FIRST
(510) 235-7611
PIYATIDA

40' CAST IRON

B.A.R.T.
DEL
NORTE
STATION

NO ADDRESS

APR 2022

1	2	3				
4	5	6	7			
8	9	10	11			
12	13	14	15	16		
17	18	19	20	21		
22	23	24	25	26	27	
28	29	30	31	32	33	
38	34	35	36	37		
39			40			

SCALE: 1"=200'

Stege Sanitary District

SSD

SUSIE
(510) 367-2703

CREEK

BURIED
MANHOLE

CALL FIRST
(510) 232-0183

NO ADDRESS

MADERA SCHOOL

APR 2022

1	2	3				
4	5	6	7			
8	9	10	11			
12	13	14	15	16		
17	18	19	20	21		
22	23	24	25	26	27	
28	29	30	31	32	33	
38	34	35	36	37		
39			40			

SCALE: 1"=200'

11

Stege Sanitary District

SSD

APR 2022

1	2	3				
4	5	6	7			
8	9	10	11			
12	13	14	15	16		
17	18	19	20	21		
22	23	24	25	26	27	
28	29	30	31	32	33	
38	34	35	36	37		
39			40			

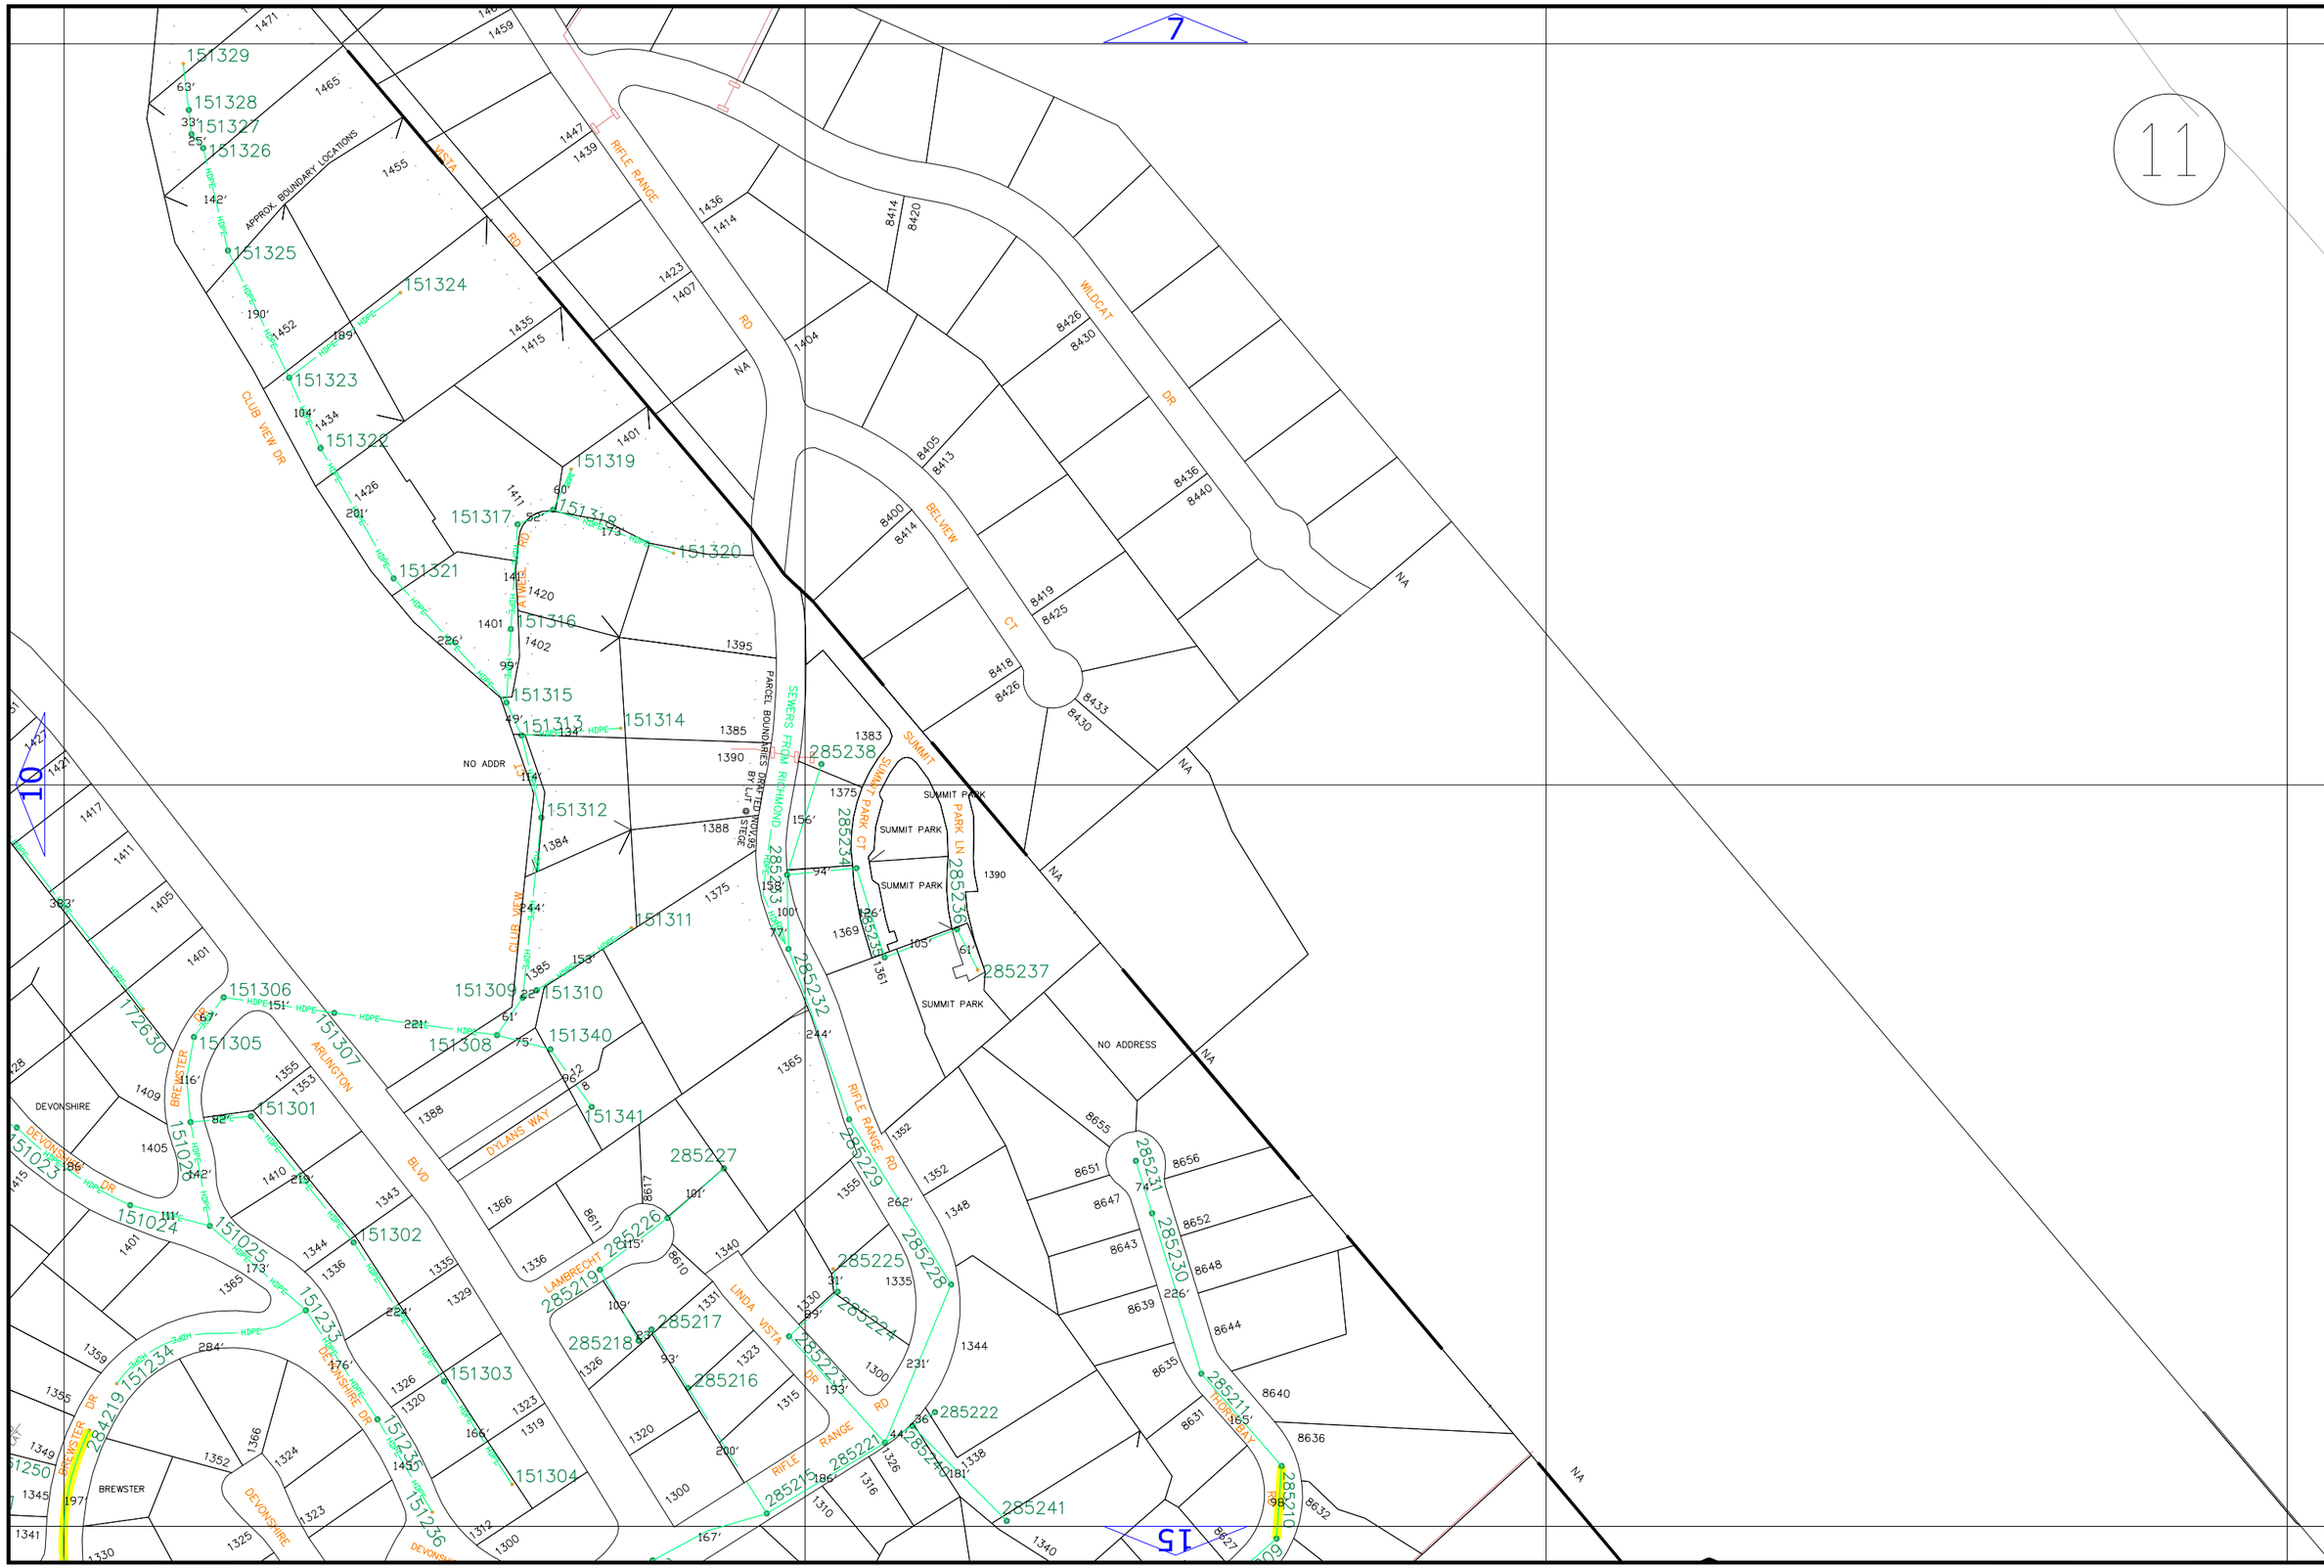

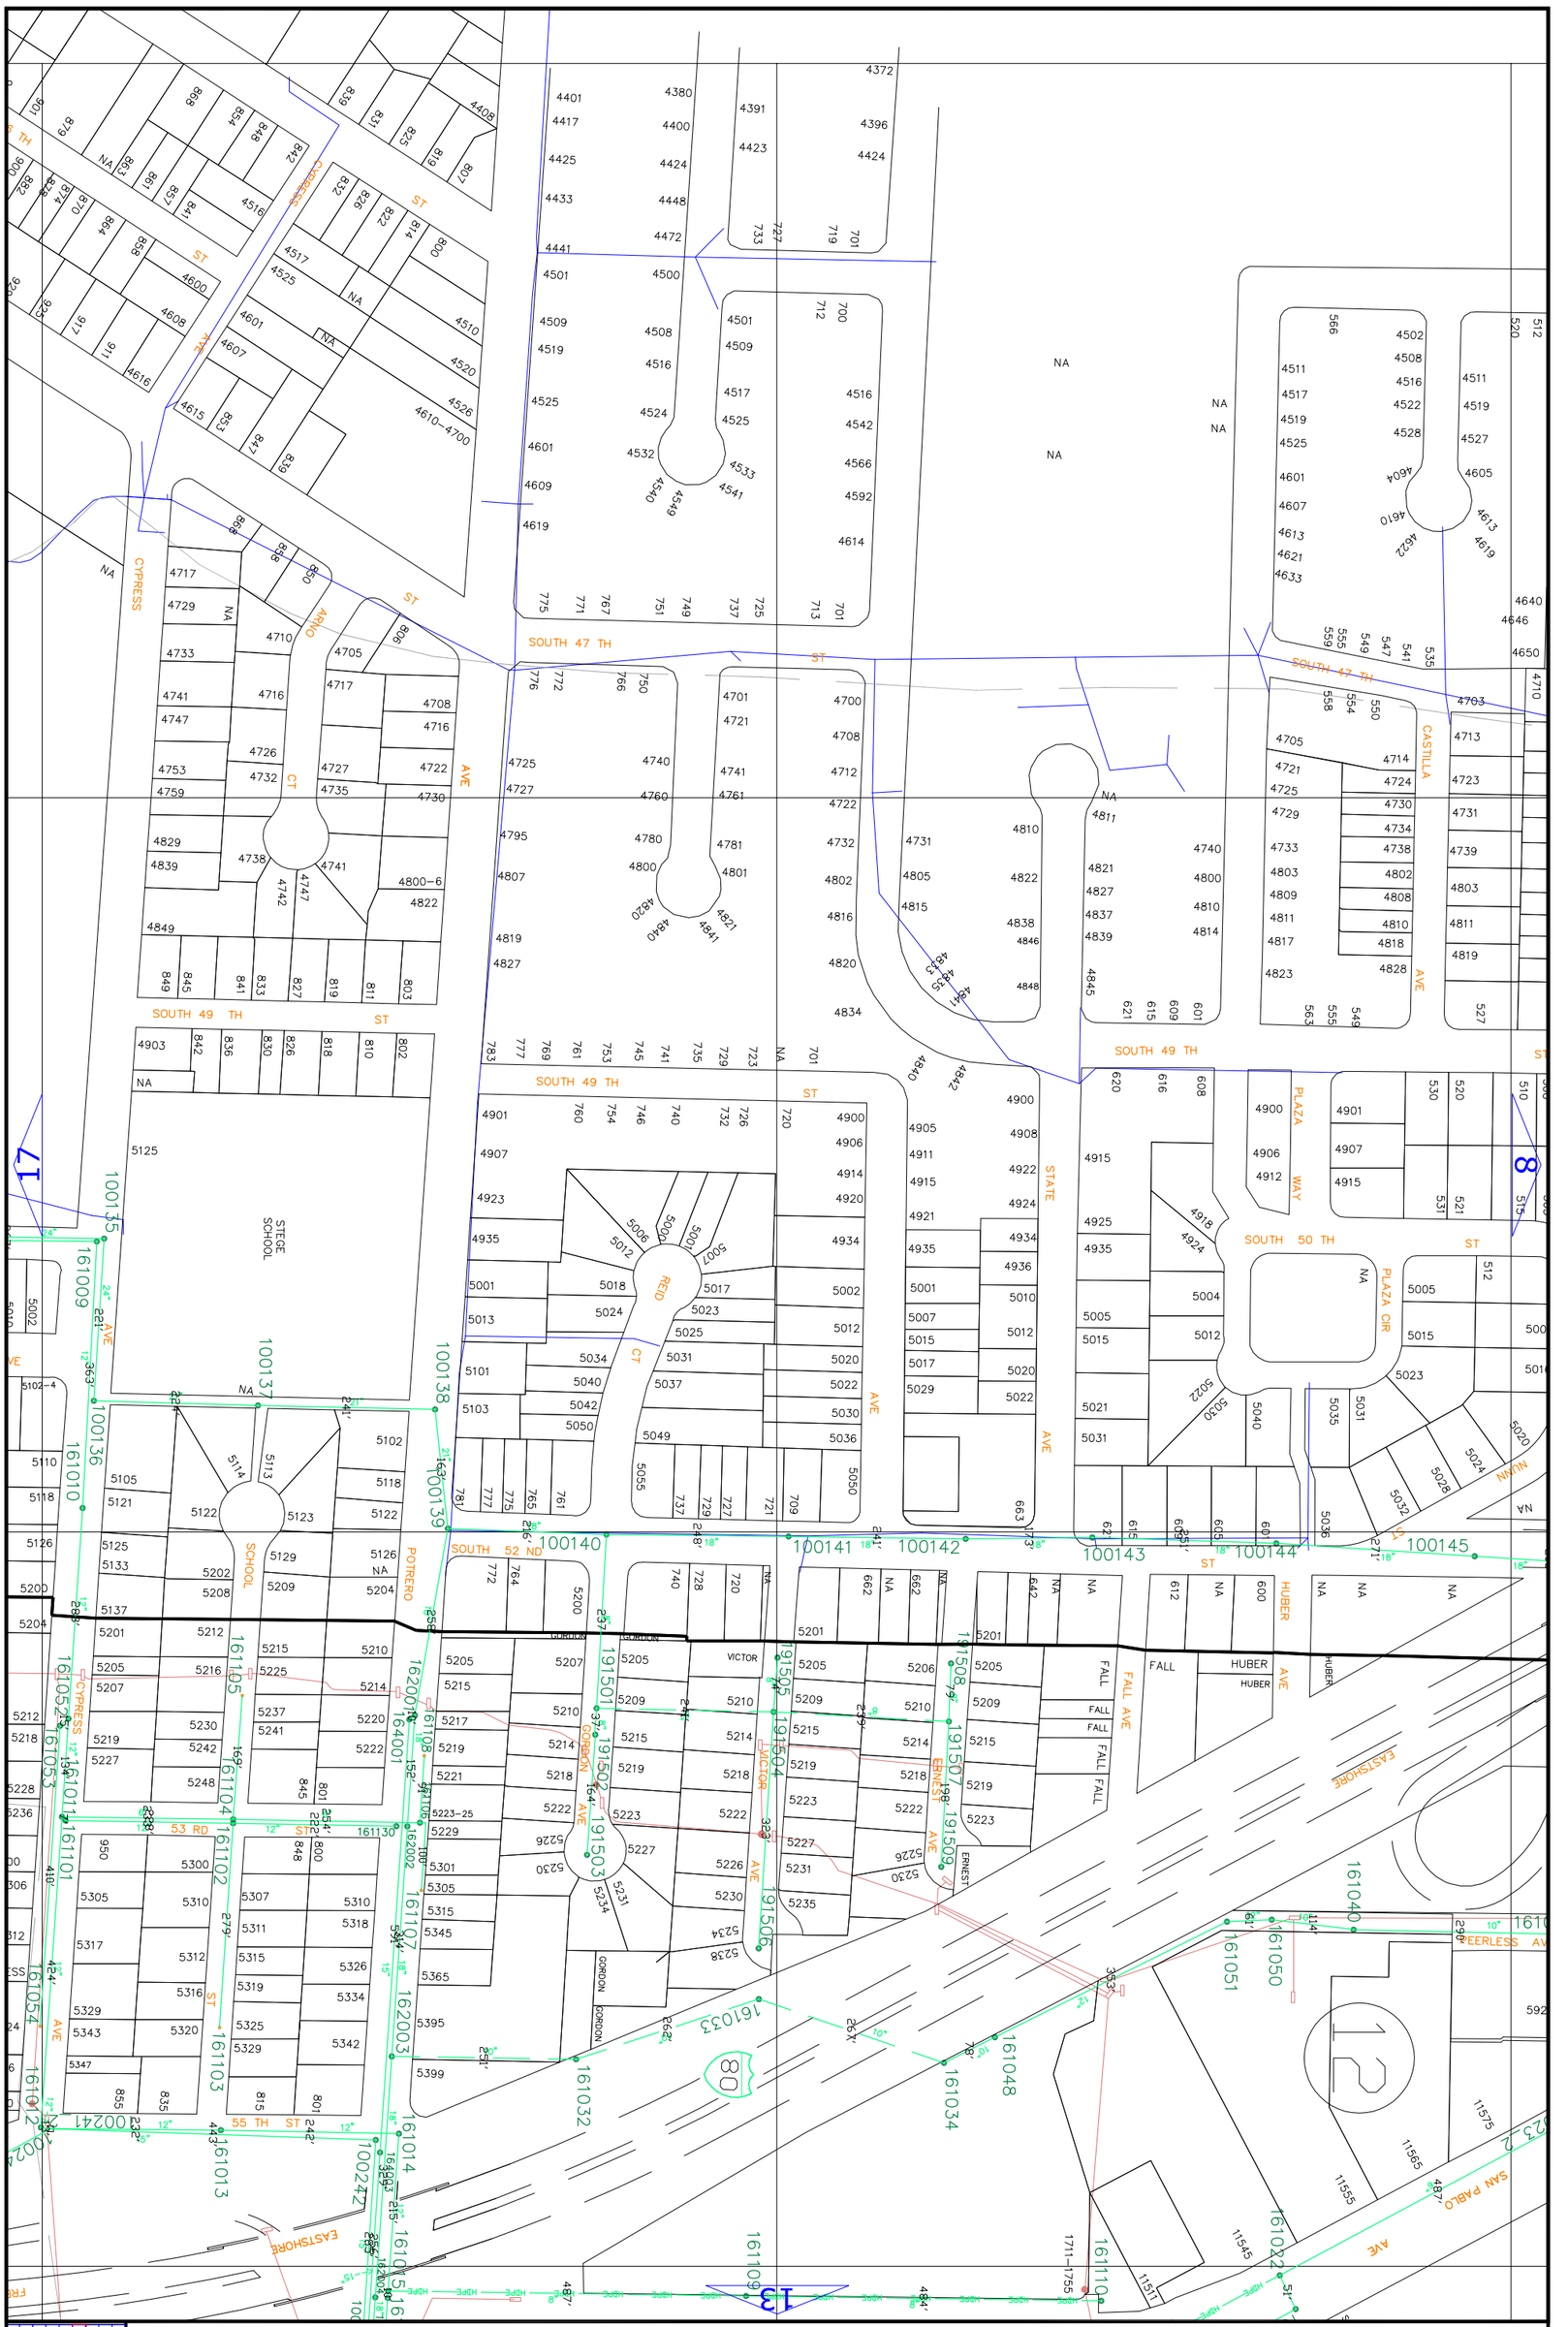

1	2	3				
4	5	6	7			
8	9	10	11			
12	13	14	15	16		
17	18	19	20	21		
22	23	24	25	26	27	
28	29	30	31	32	33	
34	35	36	37			
38						
39						
40						

APR 2022

SSD Stege Sanitary District

SCALE: 1"=200'

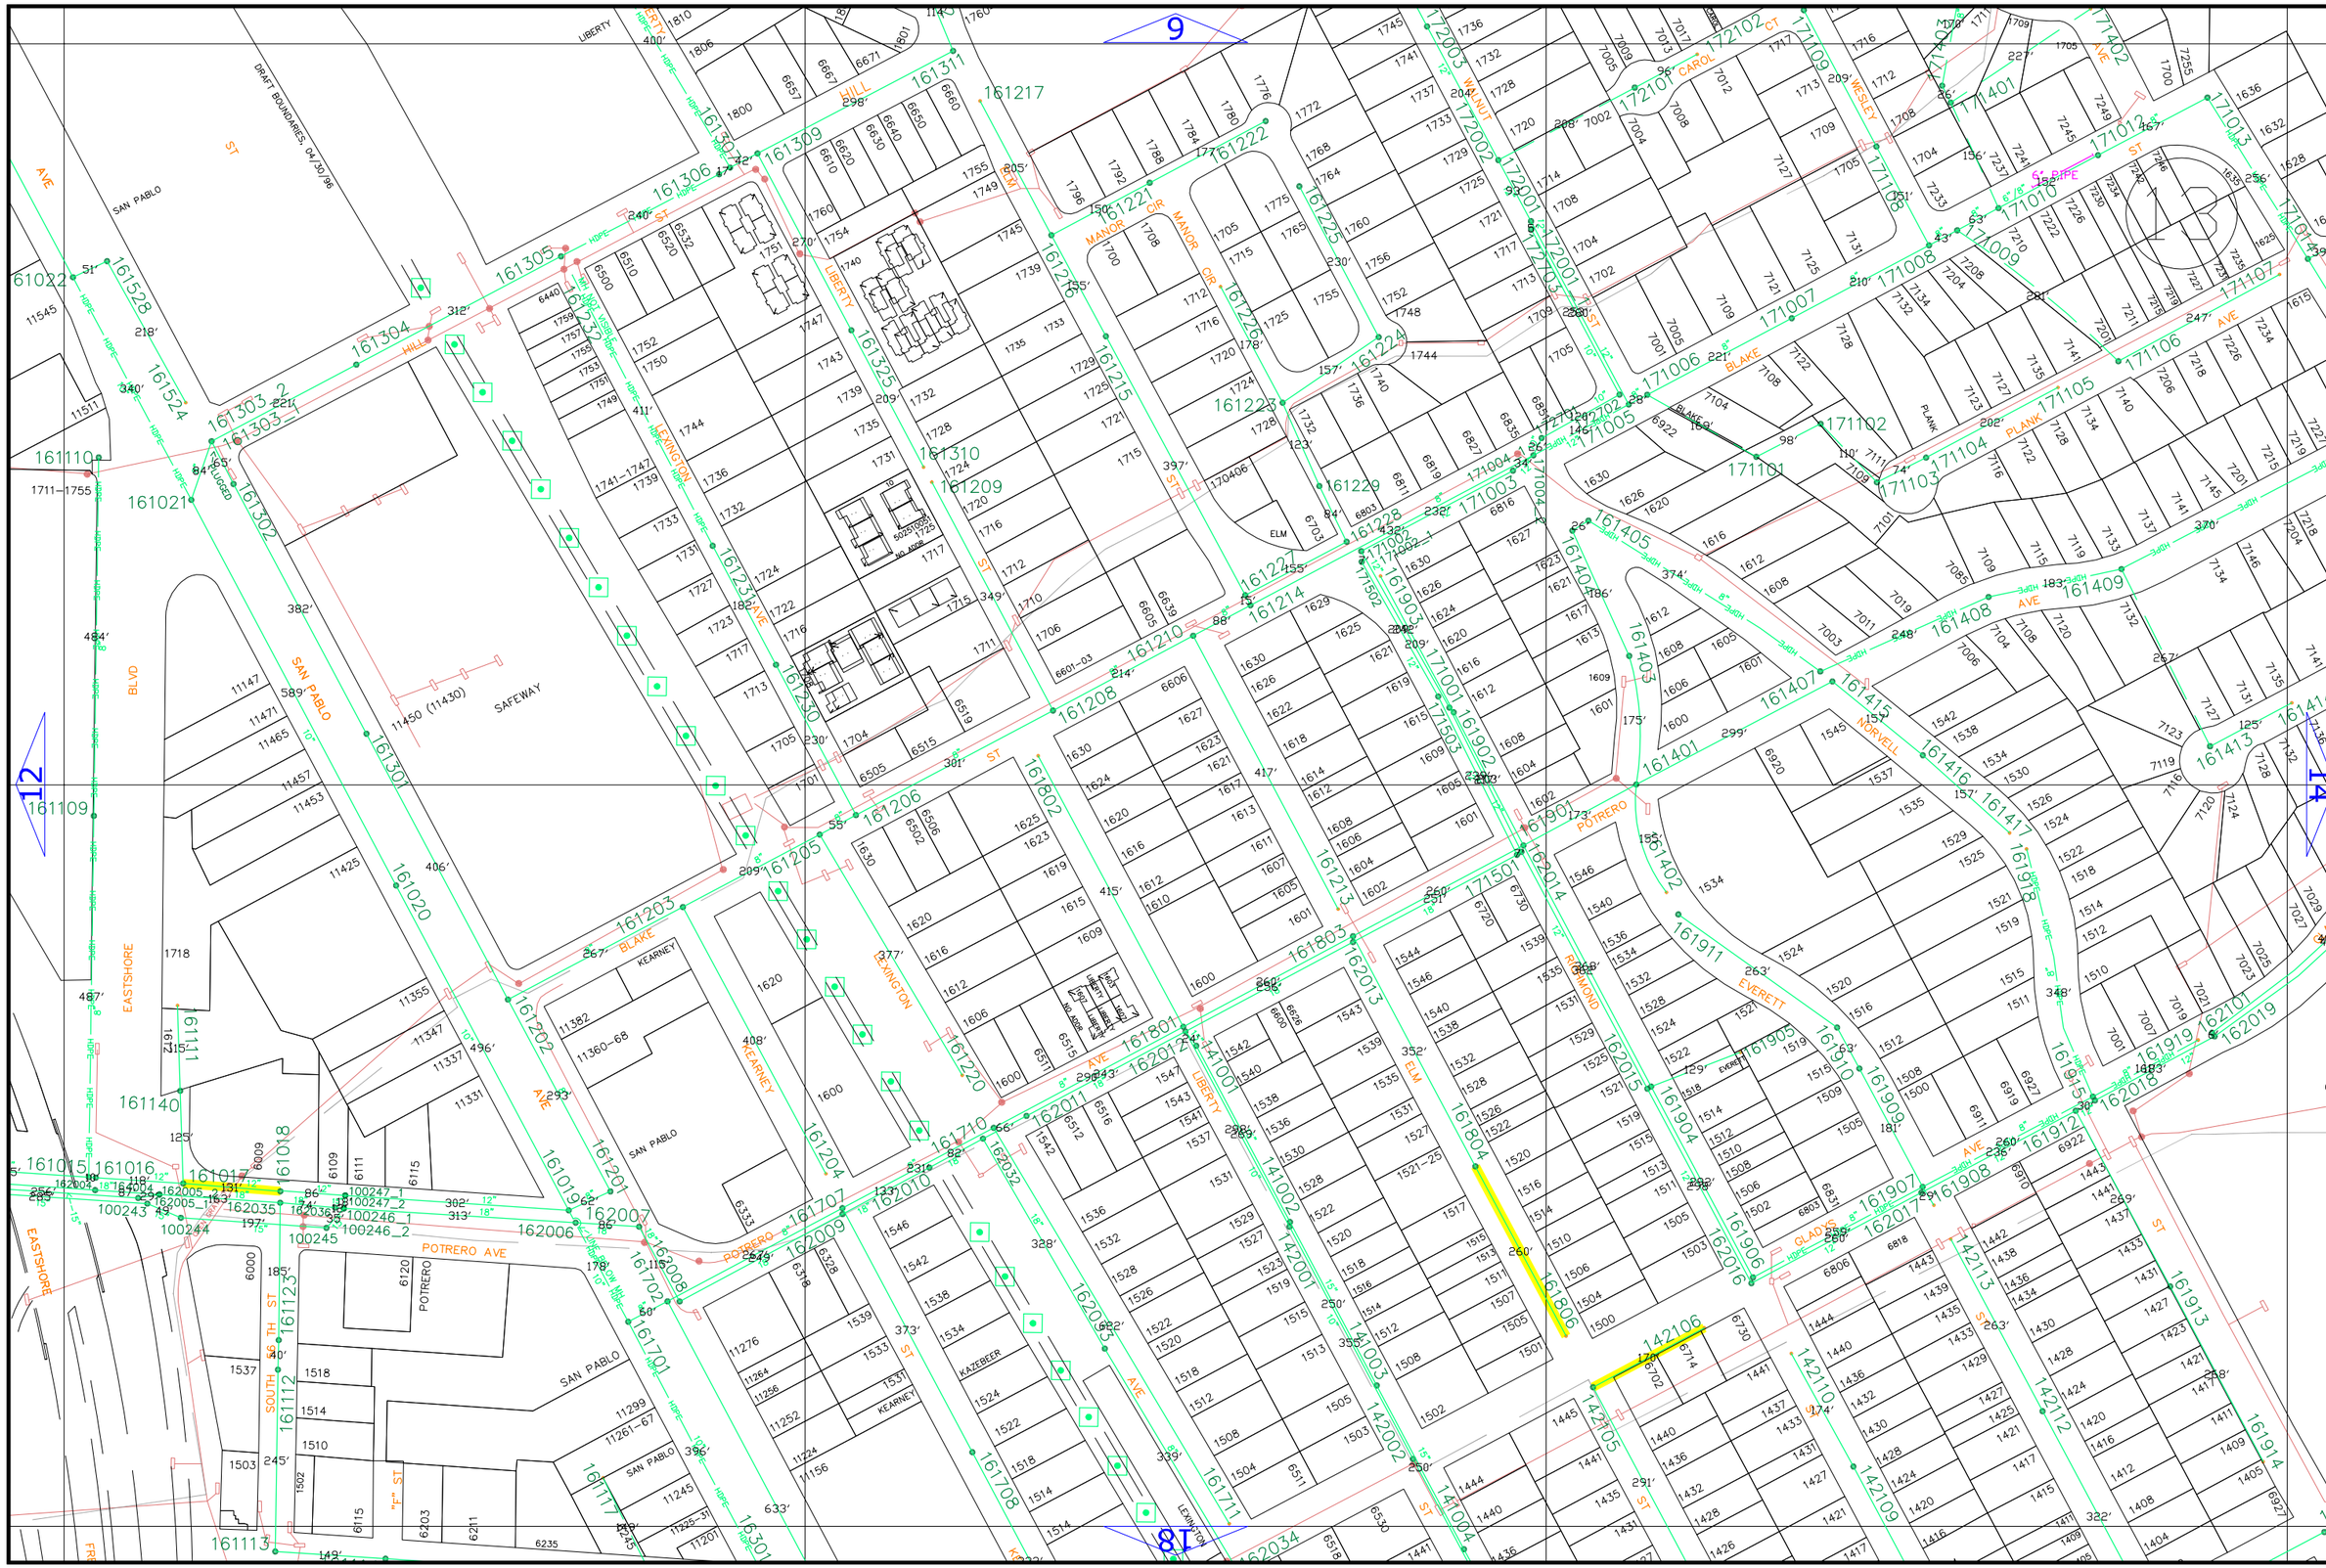

SCALE: 1"=200'

Sanitary District

SSD Stege

APR 2022

1	2	3				
4	5	6	7			
8	9	10	11			
12	13	14	15	16		
17	18	19	20	21		
22	23	24	25	26	27	
28	29	30	31	32	33	
38	34	35	36	37		
39			40			

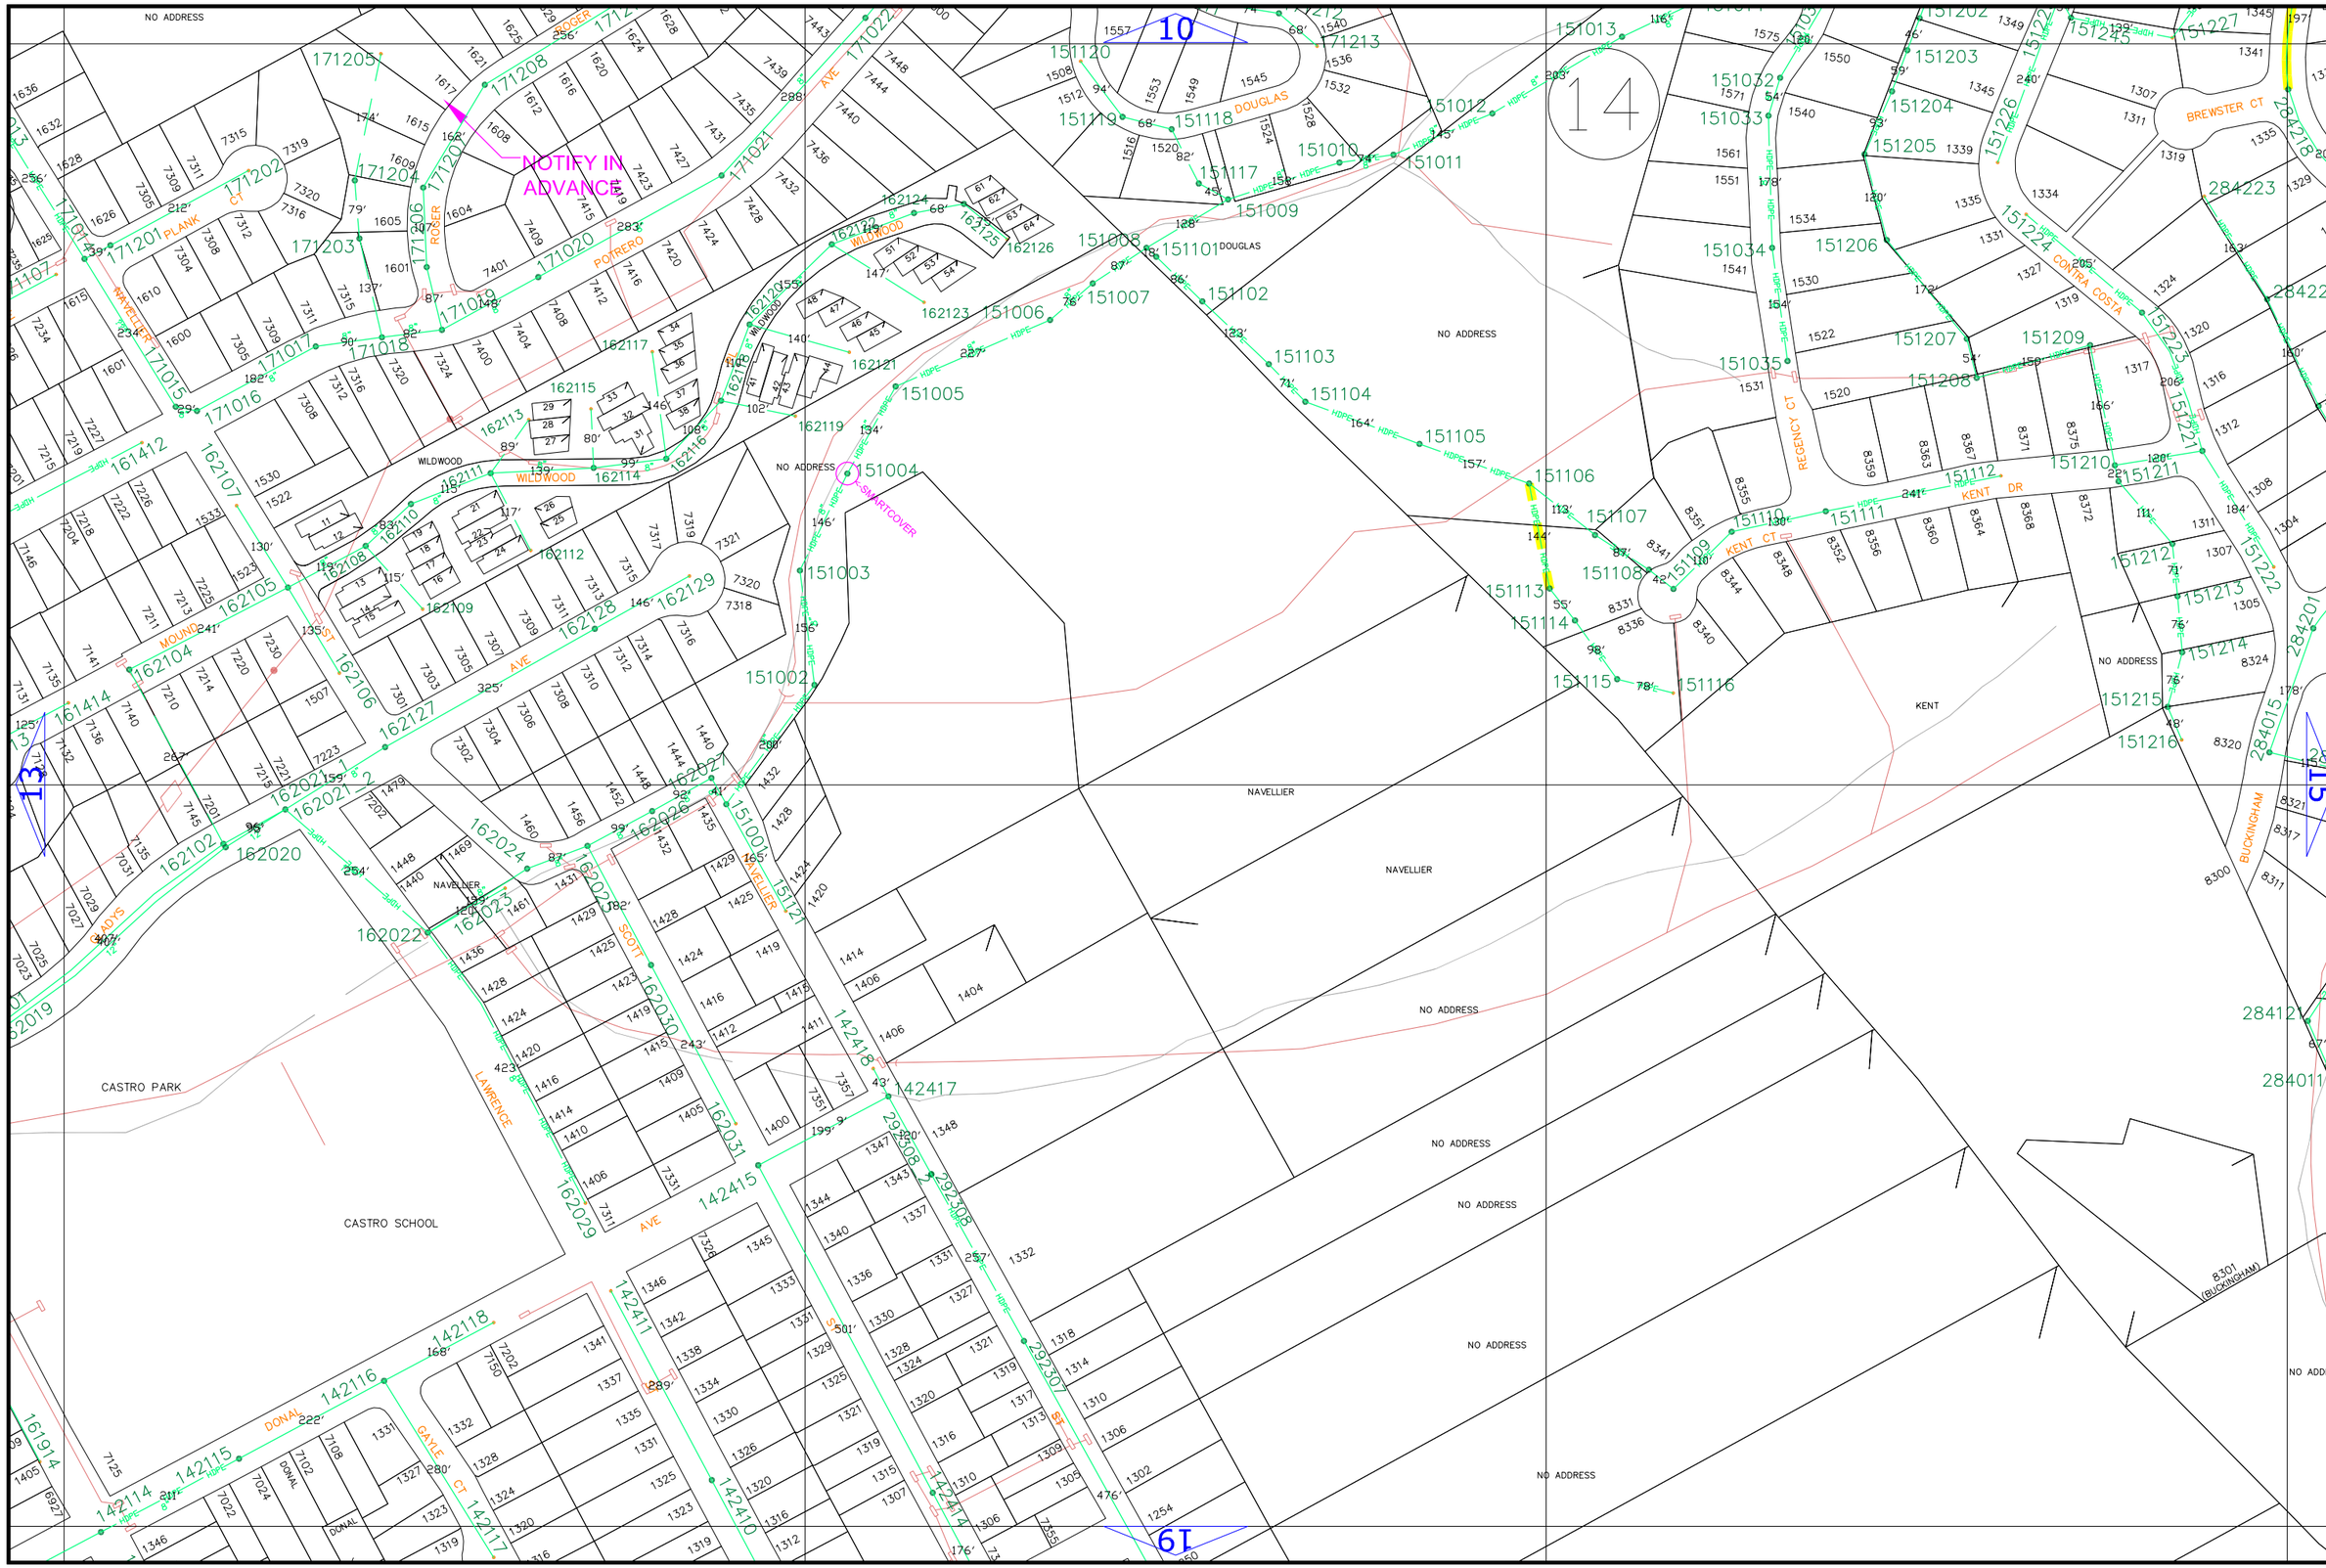

SCALE: 1"=200'

Stege Sanitary District

SSD

APR 2022

1	2	3				
4	5	6	7			
8	9	10	11			
12	13	14	15	16		
17	18	19	20	21		
22	23	24	25	26	27	
28	29	30	31	32	33	
38	34	35	36	37		
39			40			

SCALE: 1"=200'

24 HR NOTICE
JOHN
(510) 236-9142

ARLINGTON PARK

MINERAL RIGHTS
NA

NO ADDRESS

Sanitary District

SSD Steve S

APR 2022

1	2	3				
4	5	6	7			
8	9	10	11			
12	13	14	15	16		
17	18	19	20	21		
22	23	24	25	26	27	
28	29	30	31	32	33	
38	34	35	36	37		
39			40			

SCALE: 1"=200'

16

Stege Sanitary District

APR 2022

1	2	3				
4	5	6	7			
8	9	10	11			
12	13	14	15	16		
17	18	19	20	21		
22	23	24	25	26	27	
28	29	30	31	32	33	
38	34	35	36	37		
39			40			

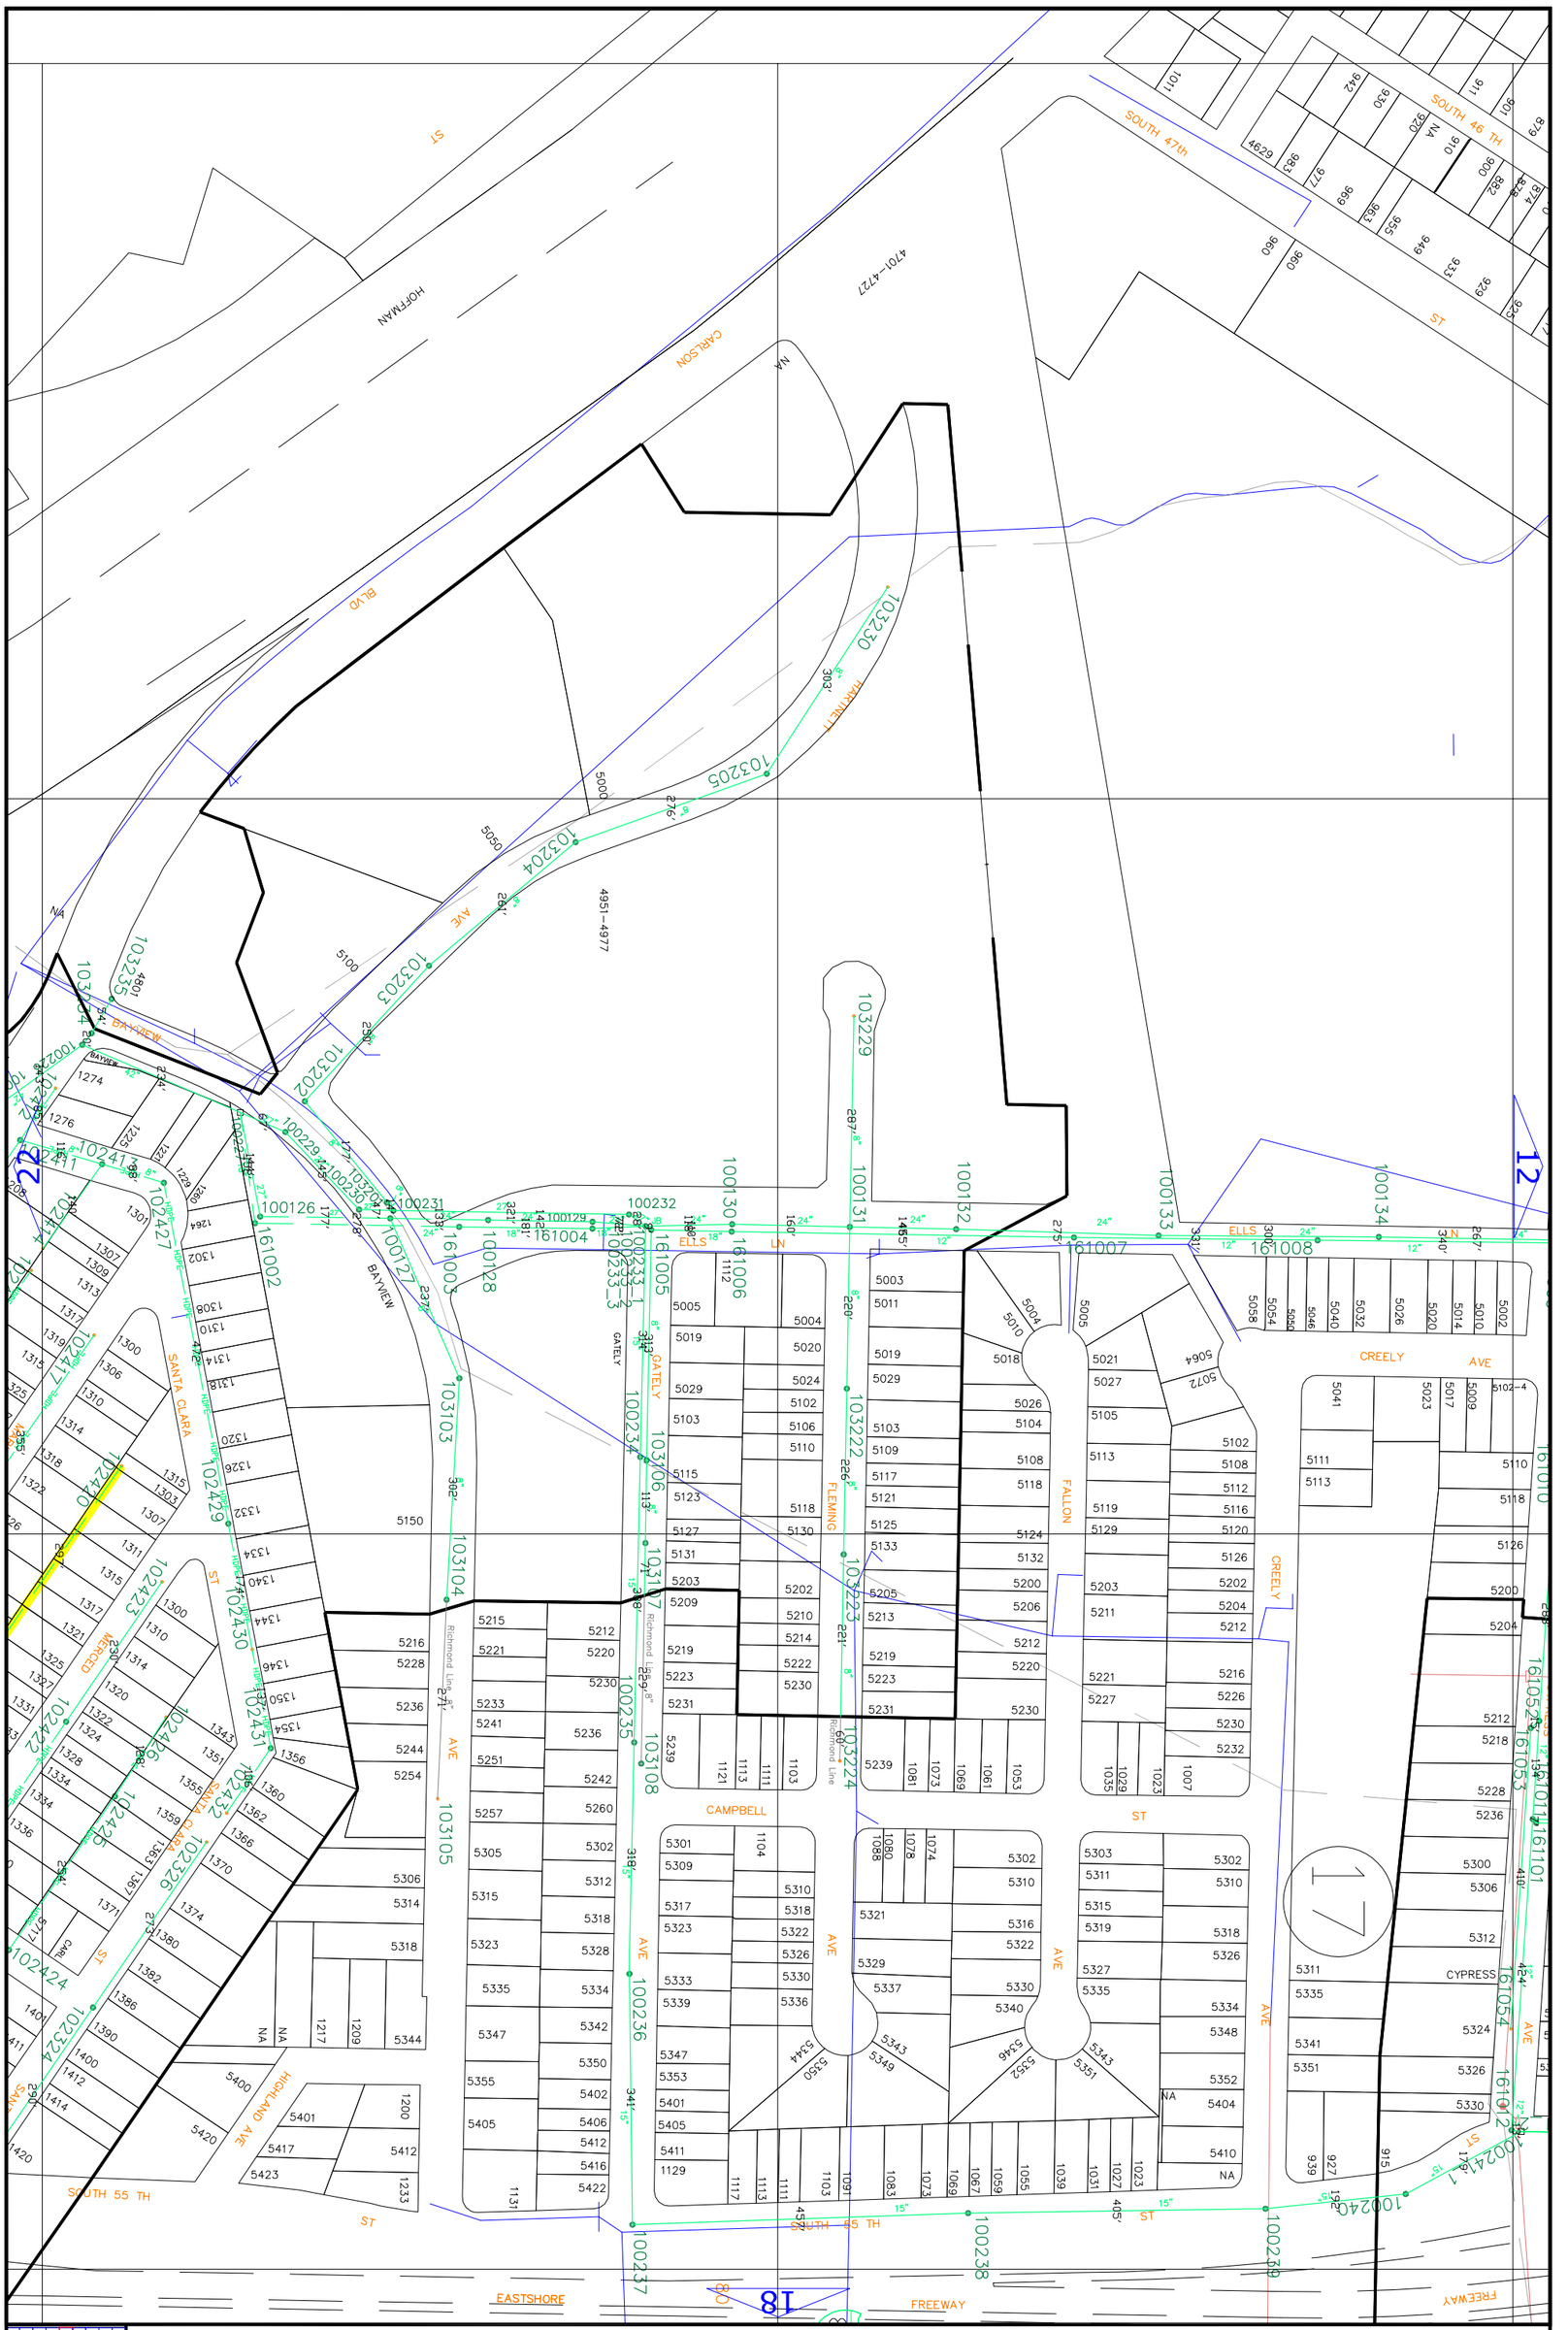

1	2	3				
4	5	6	7			
8	9	10	11			
12	13	14	15	16		
17	18	19	20	21		
22	23	24	25	26	27	
28	29	30	31	32	33	
34	35	36	37			
38	39	40				

APR 2022

SSD Stege Sanitary District

SCALE: 1"=200'

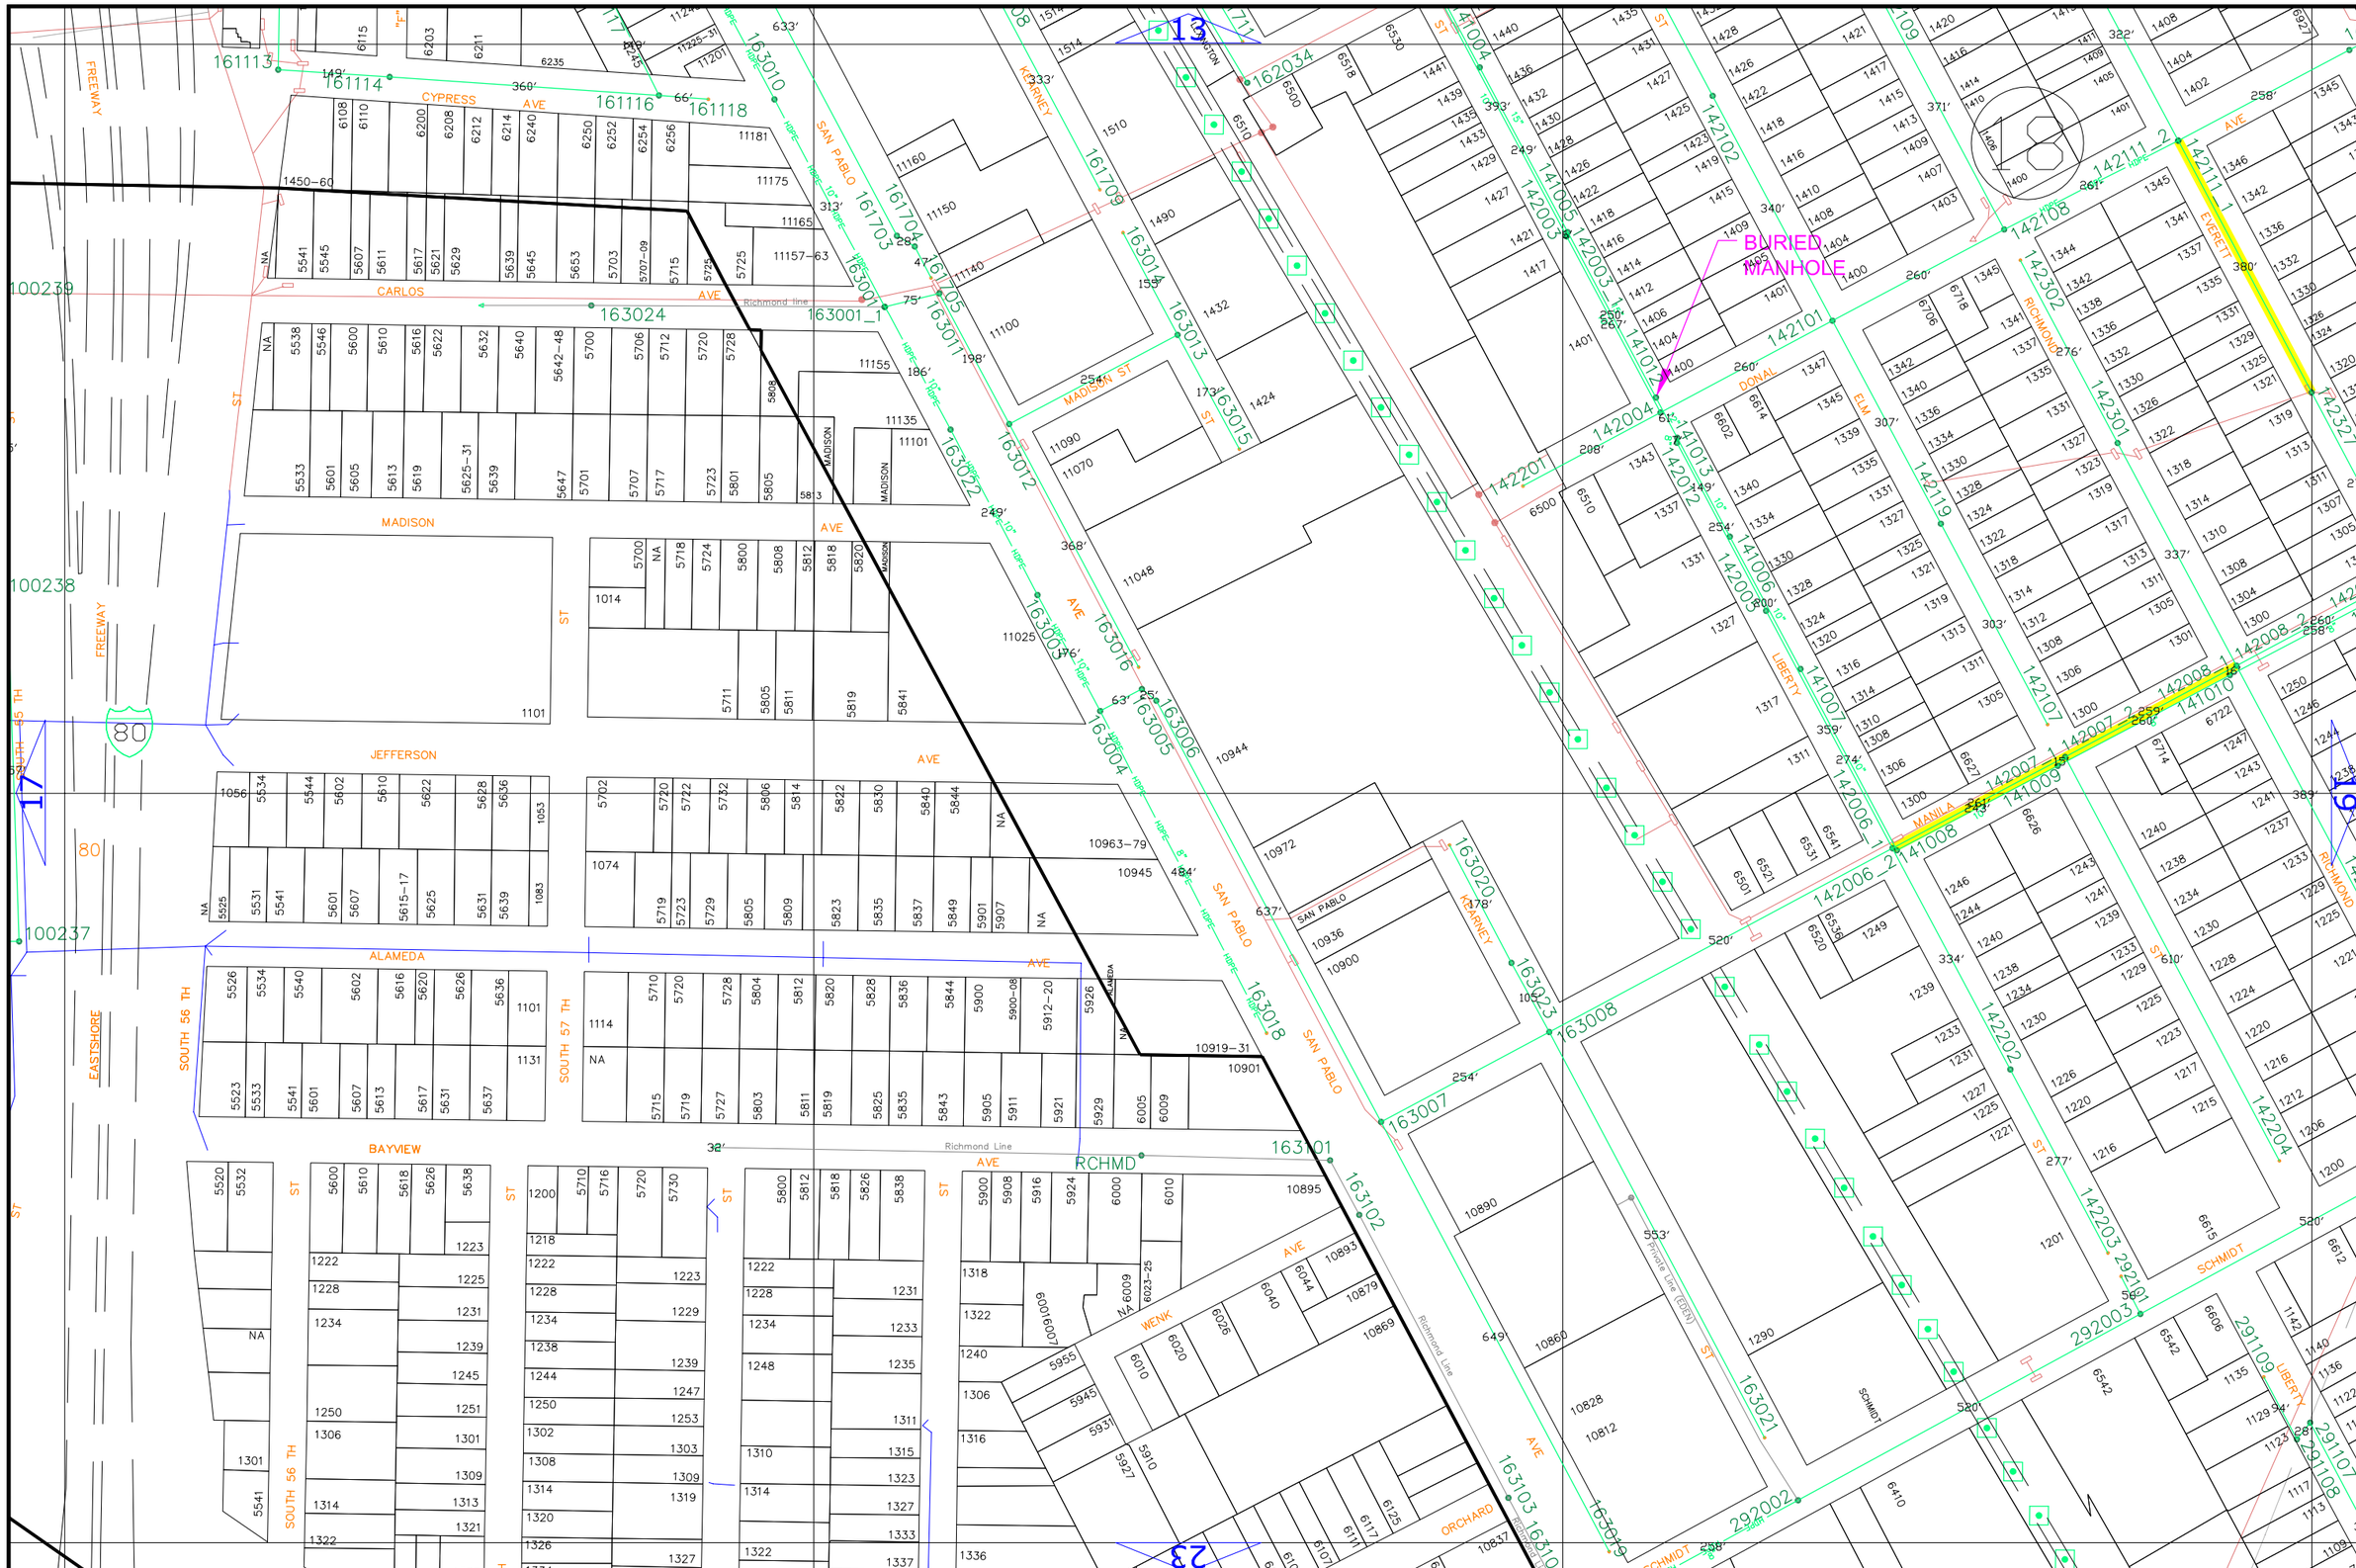

Sanitary District

SSD Stege

APR 2022

1	2	3				
4	5	6	7			
8	9	10	11			
12	13	14	15	16		
17	18	19	20	21		
22	23	24	25	26	27	
28	29	30	31	32	33	
38	34	35	36	37		
39			40			

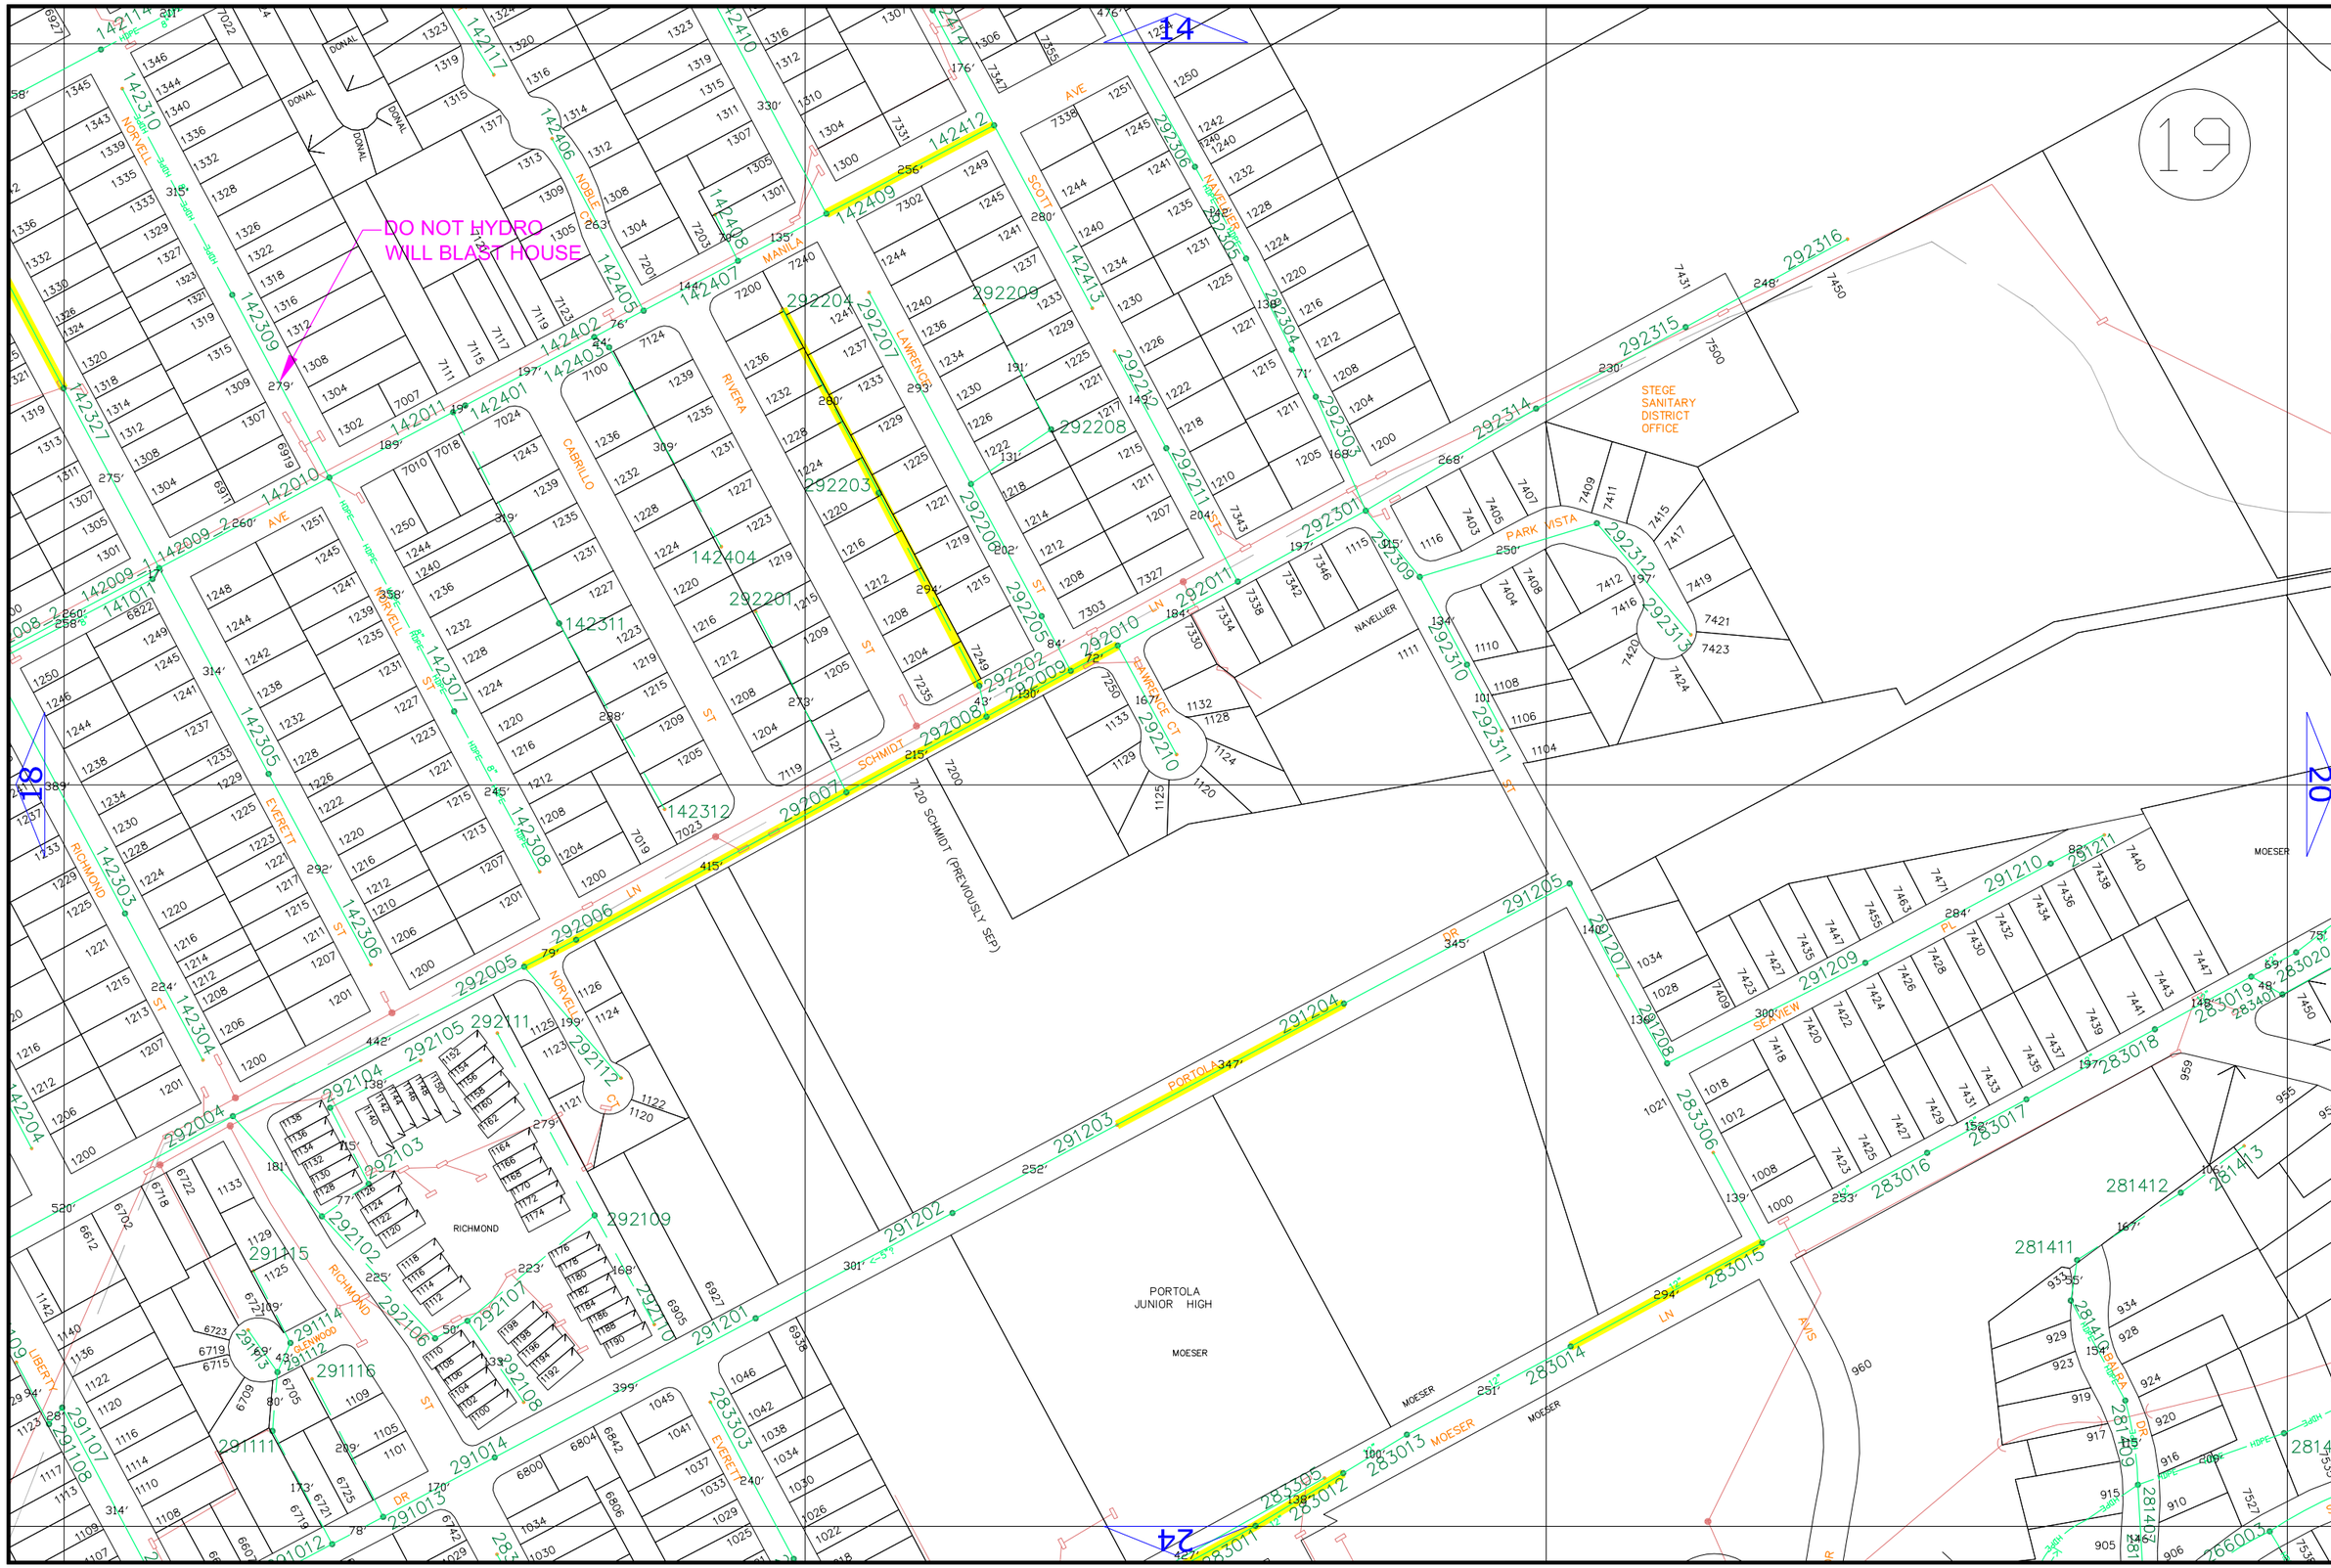

SCALE: 1"=200'

Sanitary District

SSD Stege

APR 2022

1	2	3				
4	5	6	7			
8	9	10	11			
12	13	14	15	16		
17	18	19	20	21		
22	23	24	25	26	27	
28	29	30	31	32	33	
38	34	35	36	37		
39			40			

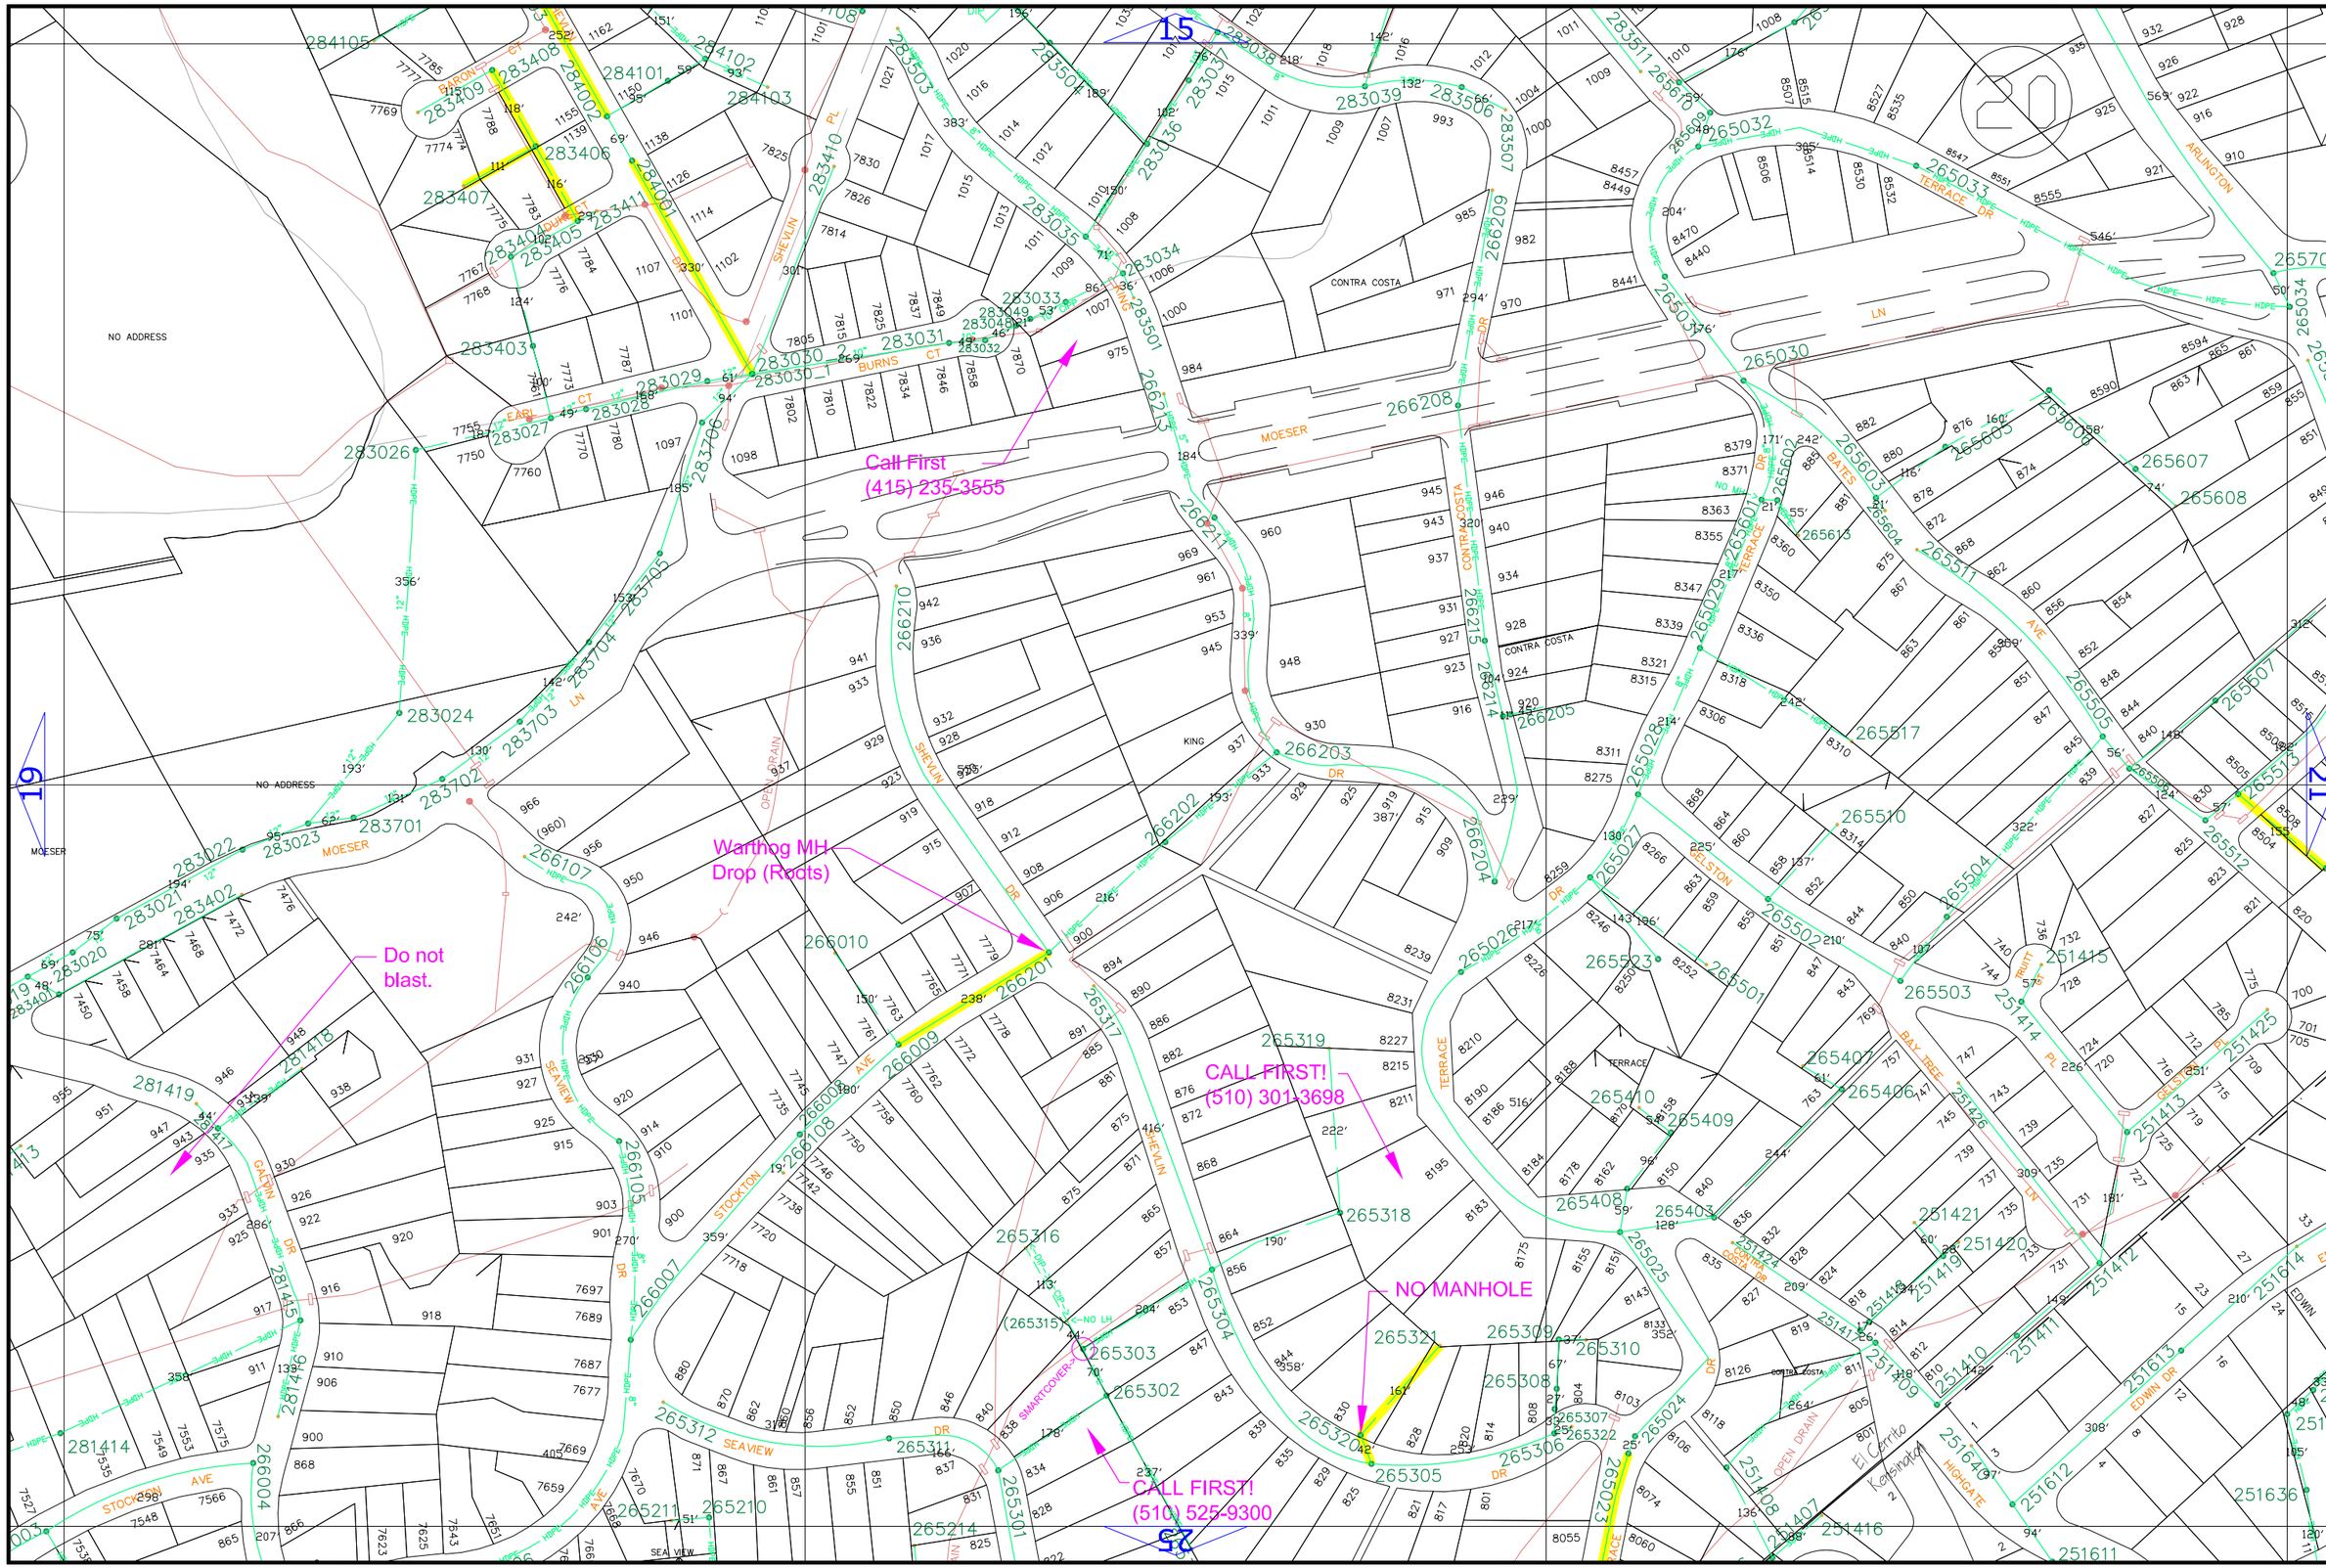

SCALE: 1"=200'

Steege Sanitary District

SSD

APR 2022

1	2	3				
4	5	6	7			
8	9	10	11			
12	13	14	15	16		
17	18	19	20	21		
22	23	24	25	26	27	
28	29	30	31	32	33	
38	34	35	36	37		
39			40			

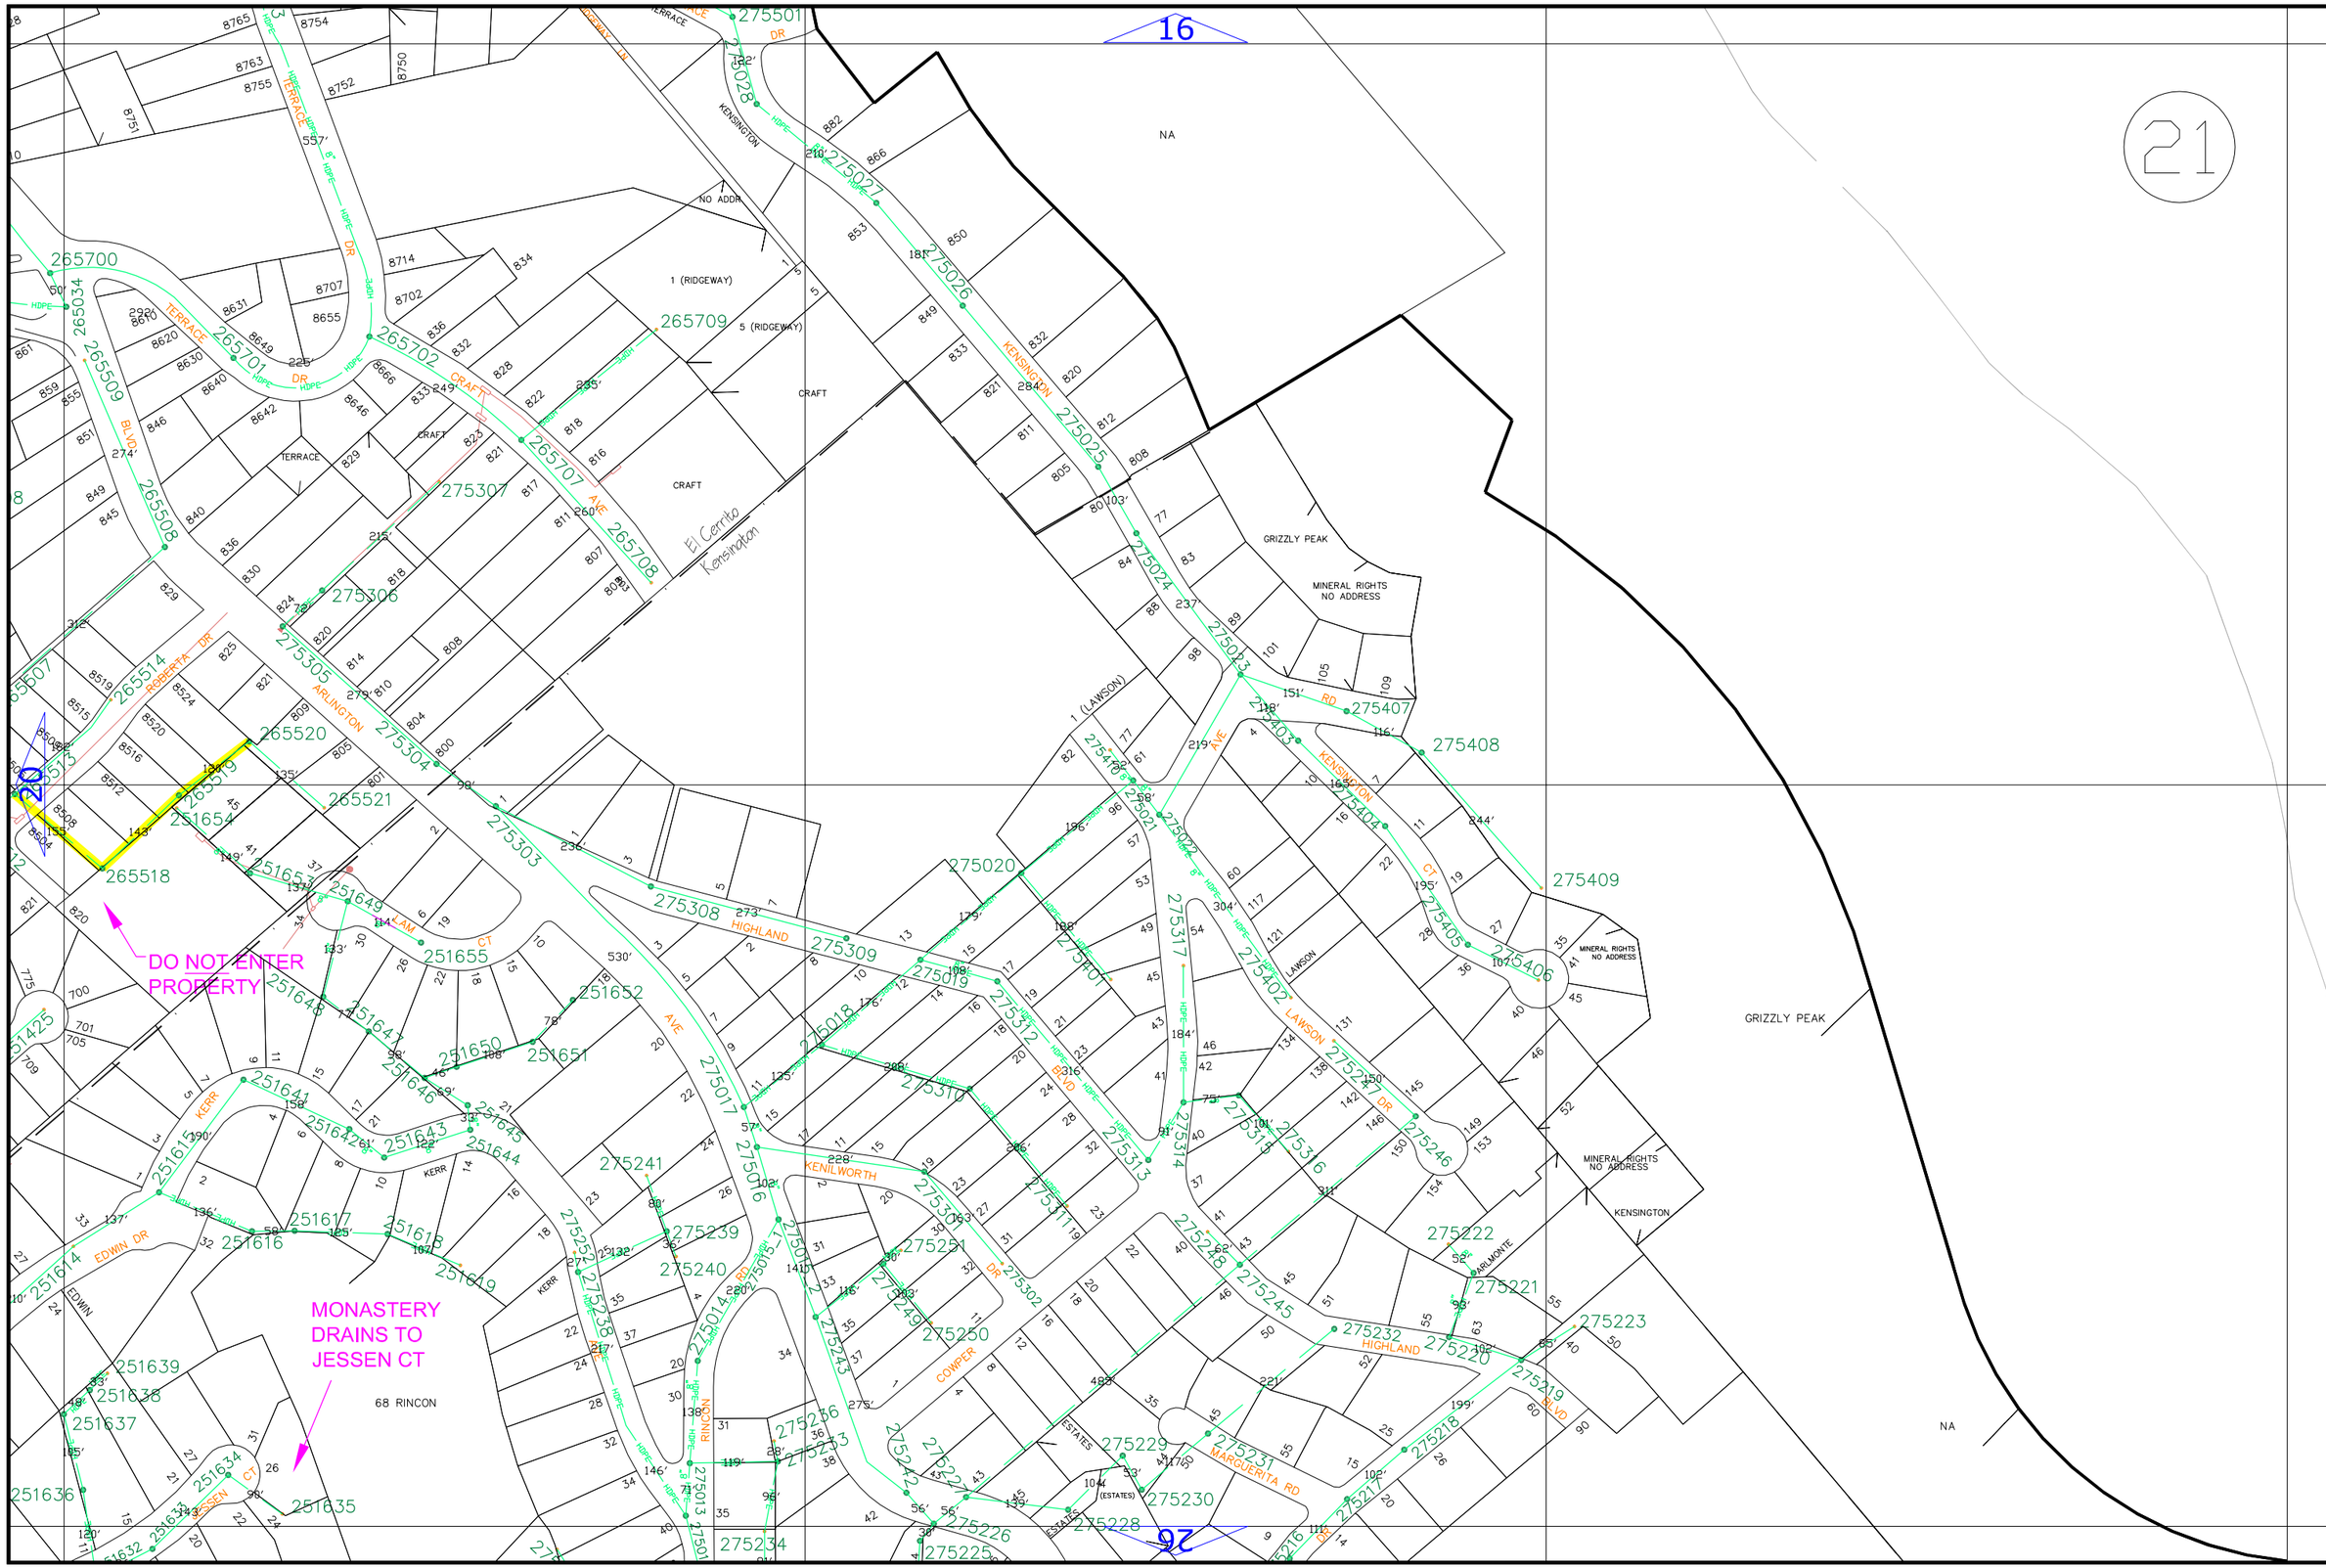

SCALE: 1"=200'

Stege Sanitary District

SSD

APR 2022

1	2	3				
4	5	6	7			
8	9	10	11			
12	13	14	15	16		
17	18	19	20	21		
22	23	24	25	26	27	
28	29	30	31	32	33	
38	34	35	36	37		
39			40			

SCALE: 1"=200'

Angela (650) 430-3638
Call before Hydro.

MARTIN
CALL FIRST
(510) 730-8229

Sanitary District

SSD Stege

APR 2022

| | | |

SCALE: 1"=200'

DO NOT BLAST HOUSE (510) 932-9946

INSERT SPADE INSIDE LH

CALL FIRST (510) 525-1095

CALL 24 HOURS IN ADVANCE CALL FIRST (510) 526-4892

10' HDPE SECTION AROUND UTILITY POLE

Sanitary District

SSD Steege Sanitary District

APR 2022

1	2	3				
4	5	6	7			
8	9	10	11			
12	13	14	15	16		
17	18	19	20	21		
22	23	24	25	26	27	
28	29	30	31	32	33	
34	35	36	37			
38	39		40			

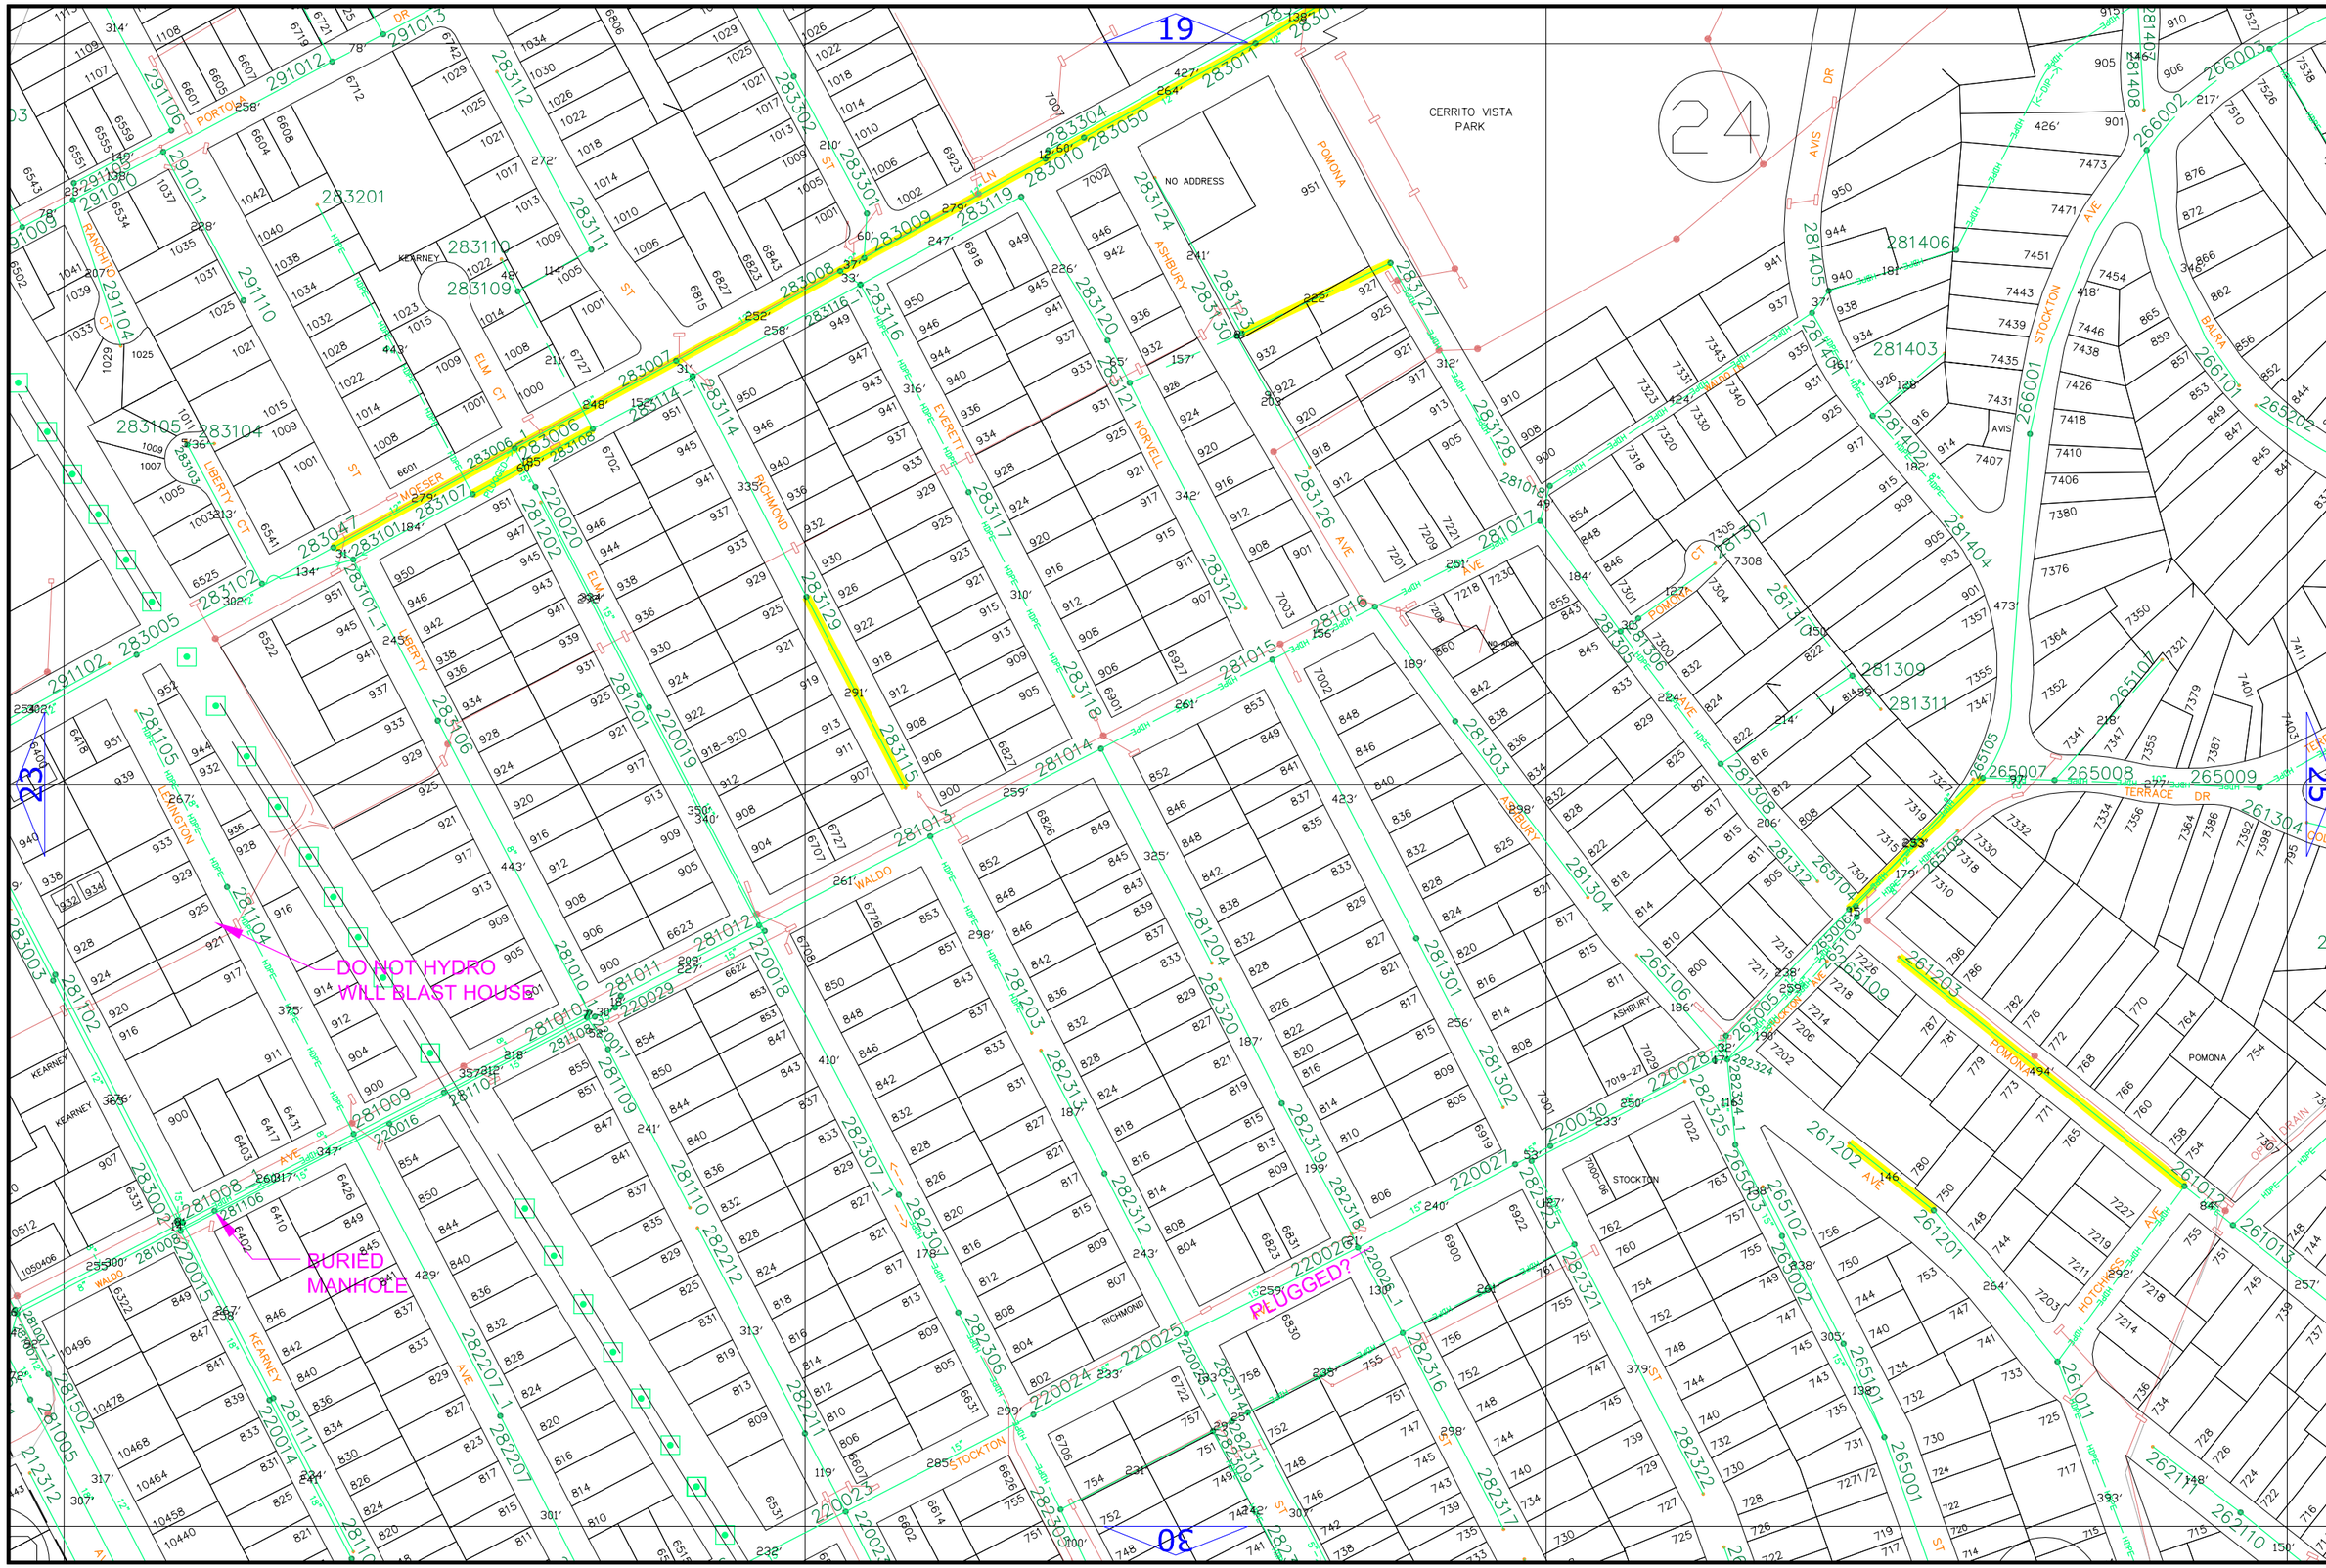

SCALE: 1"=200'

Sanitary District

SSD Steve Sa

APR 2022

1	2	3				
4	5	6	7			
8	9	10	11			
12	13	14	15	16		
17	18	19	20	21		
22	23	24	25	26	27	
28	29	30	31	32	33	
38	34	35	36	37		
39			40			

SCALE: 1"=200'

Stege Sanitary District

SSD

CONTACT PO FIRST LEAVE HANGER

Call PO first (510) 407-1305

TEXT PO (510) 407-1759

HUBER PARK

TERRACE

NO ADDRESS

El Cerrito
Kensington

APR 2022

1	2	3				
4	5	6	7			
8	9	10	11			
12	13	14	15	16		
17	18	19	20	21		
22	23	24	25	26	27	
28	29	30	31	32	33	
38	34	35	36	37		
39			40			

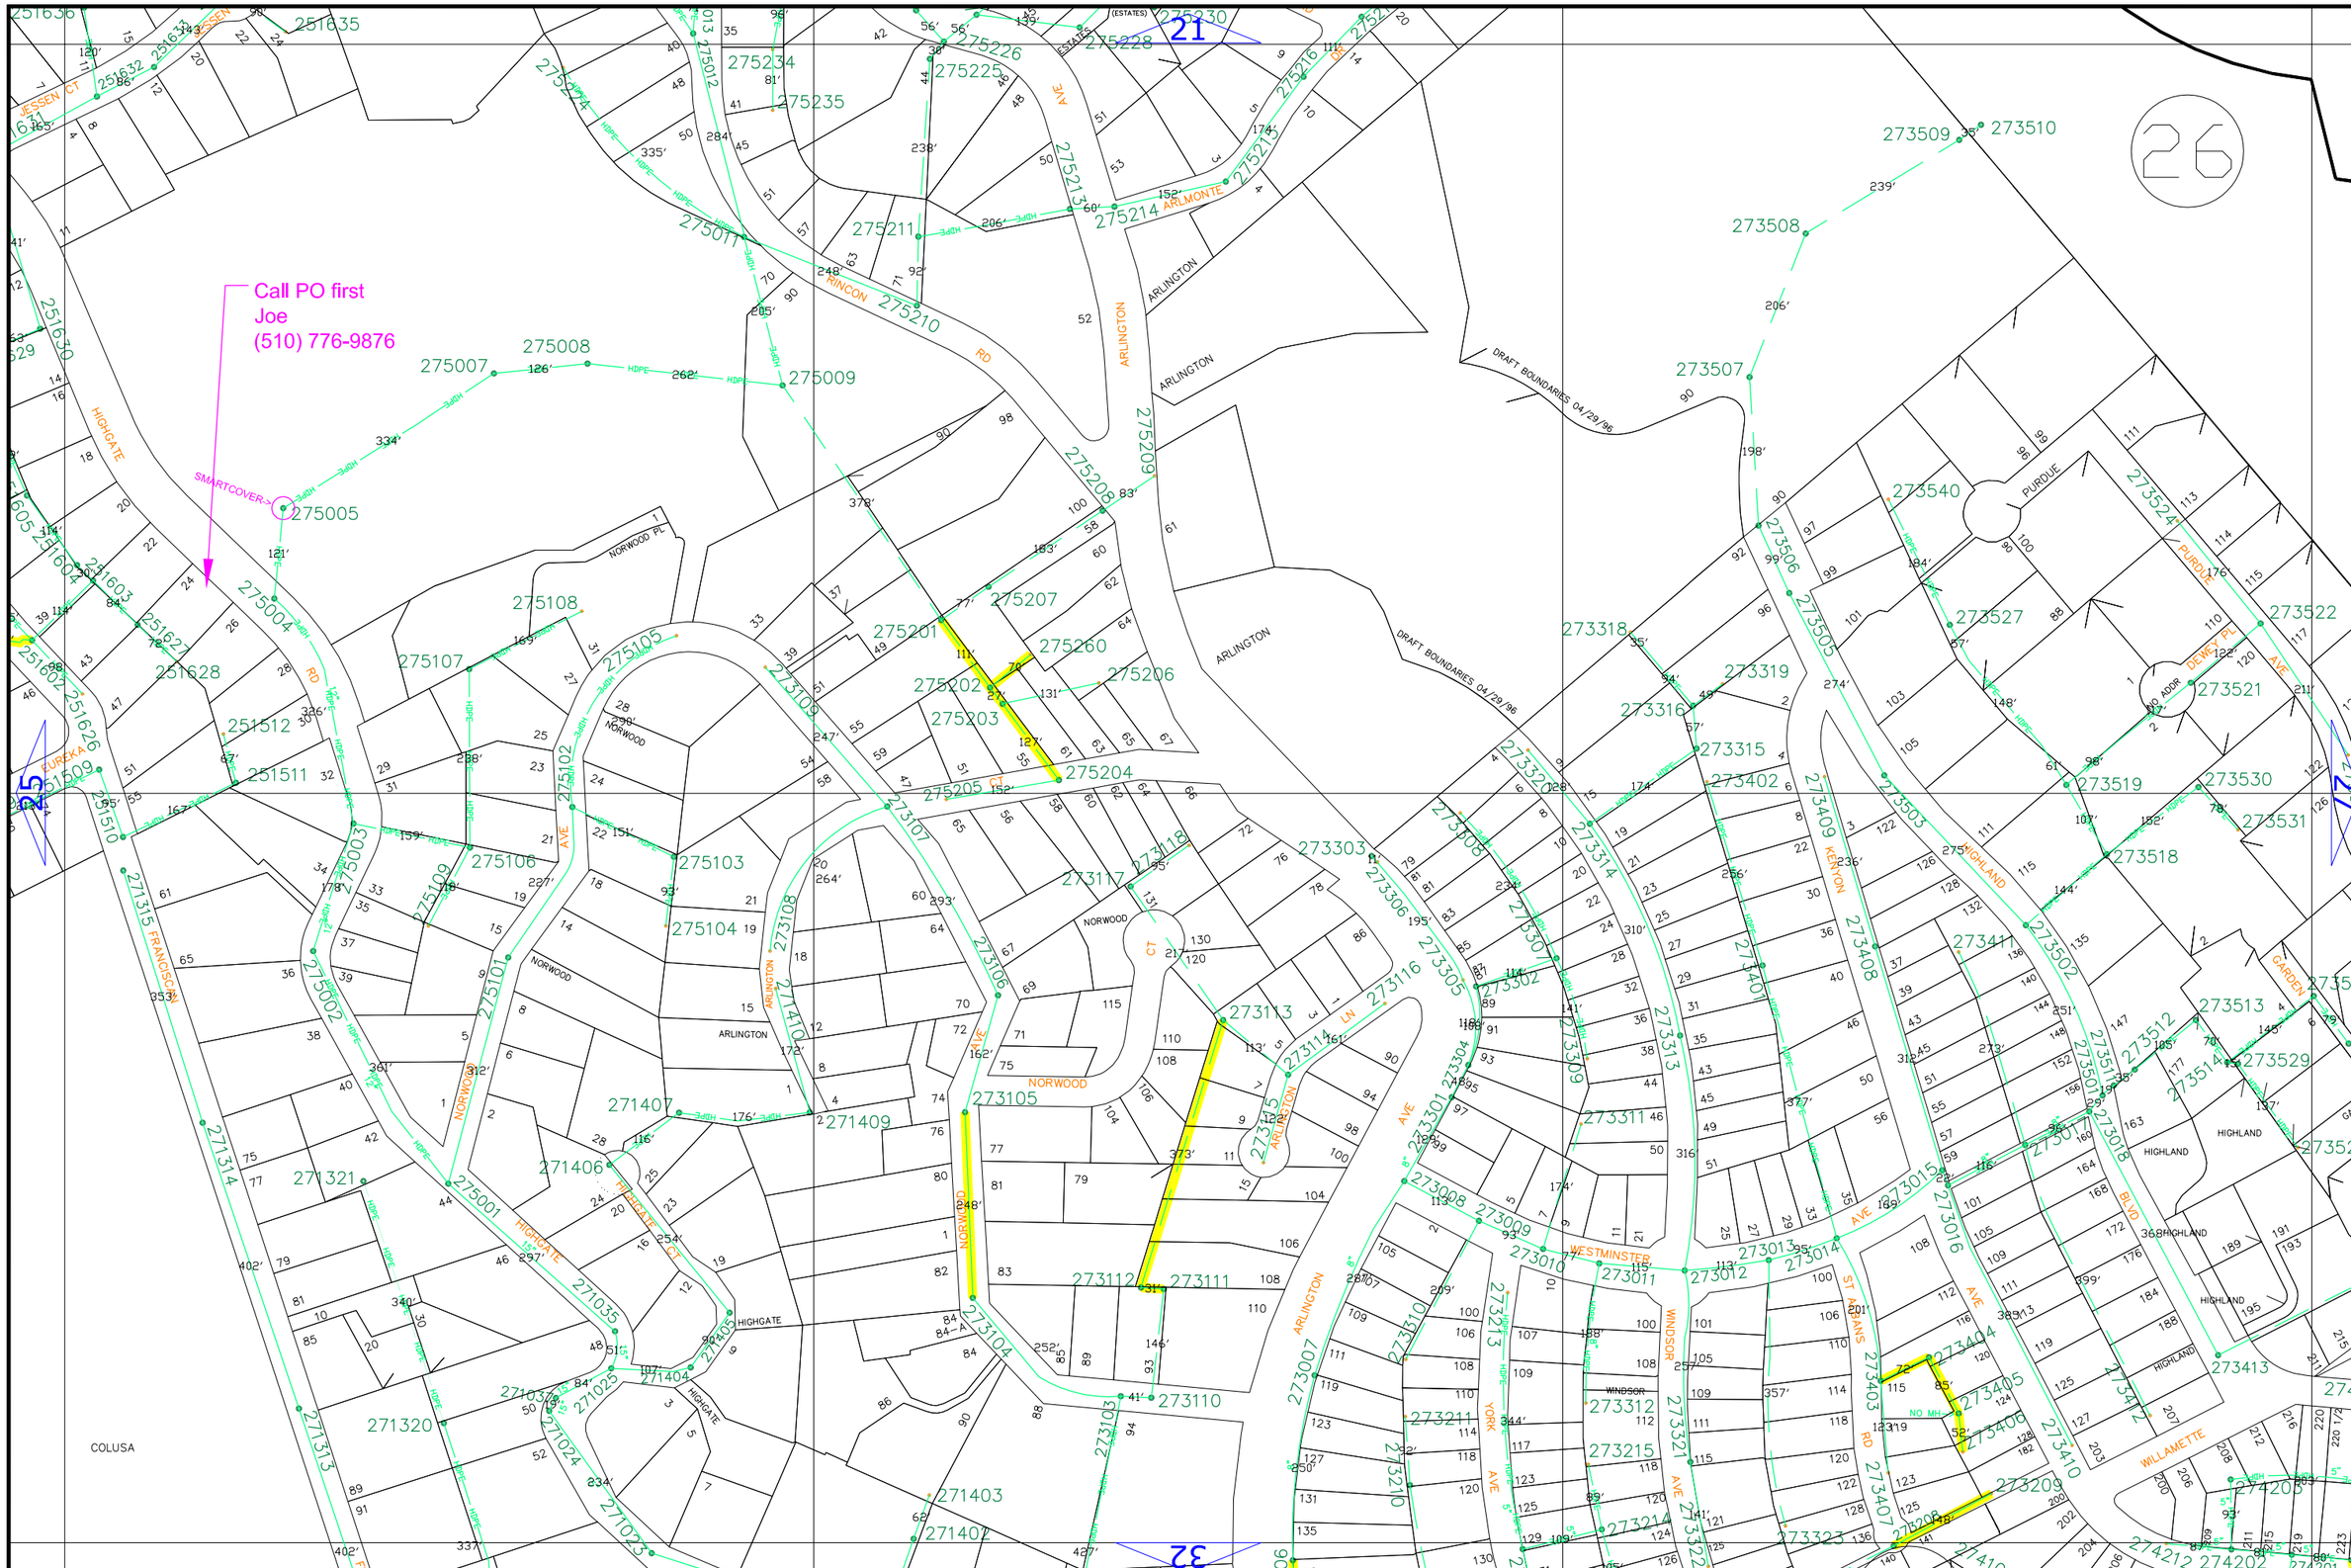

SCALE: 1"=200'

Steege Sanitary District

SSD

APR 2022

1	2	3				
4	5	6	7			
8	9	10	11			
12	13	14	15	16		
17	18	19	20	21		
22	23	24	25	26	27	
28	29	30	31	32	33	
38	34	35	36	37		
39			40			

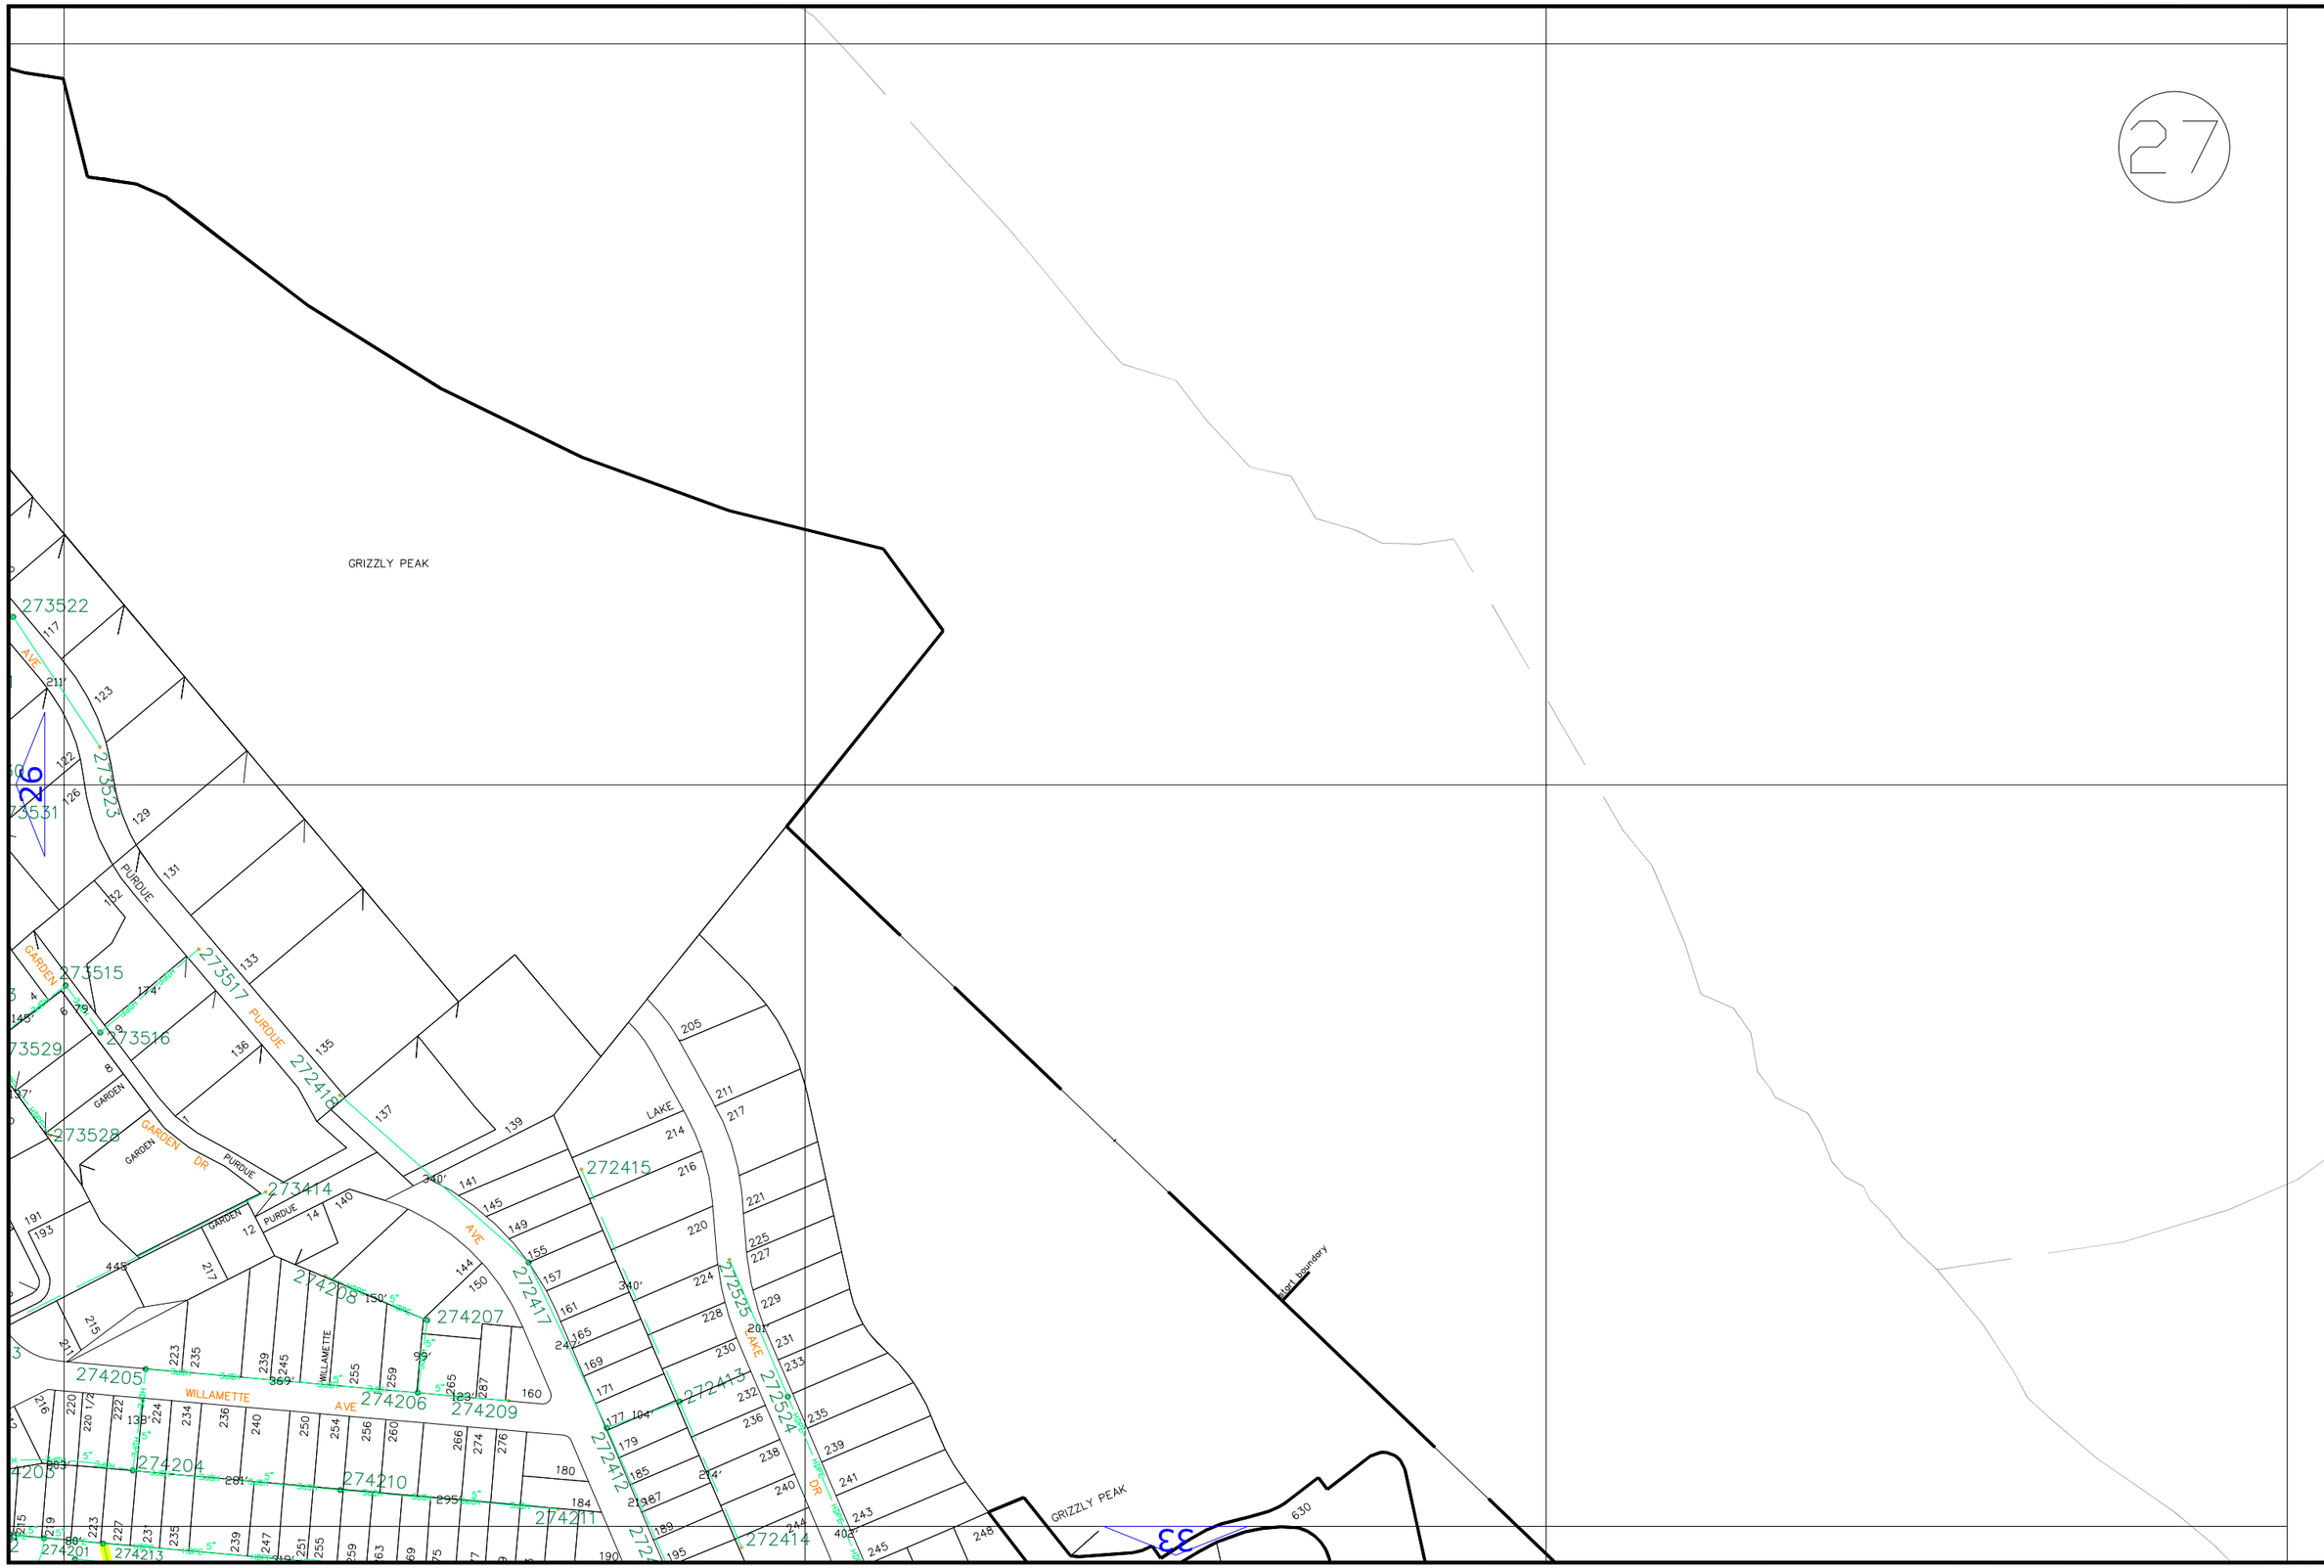

SCALE: 1"=200'

Stege Sanitary District

APR 2022

1	2	3				
4	5	6	7			
8	9	10	11			
12	13	14	15	16		
17	18	19	20	21		
22	23	24	25	26	27	
28	29	30	31	32	33	
38	34	35	36	37		
39			40			

SCALE: 1"=200'

Sanitary District

SSD Stege

APR 2022

1	2	3				
4	5	6	7			
8	9	10	11			
12	13	14	15	16		
17	18	19	20	21		
22	23	24	25	26	27	
28	29	30	31	32	33	
38	34	35	36	37		
39			40			

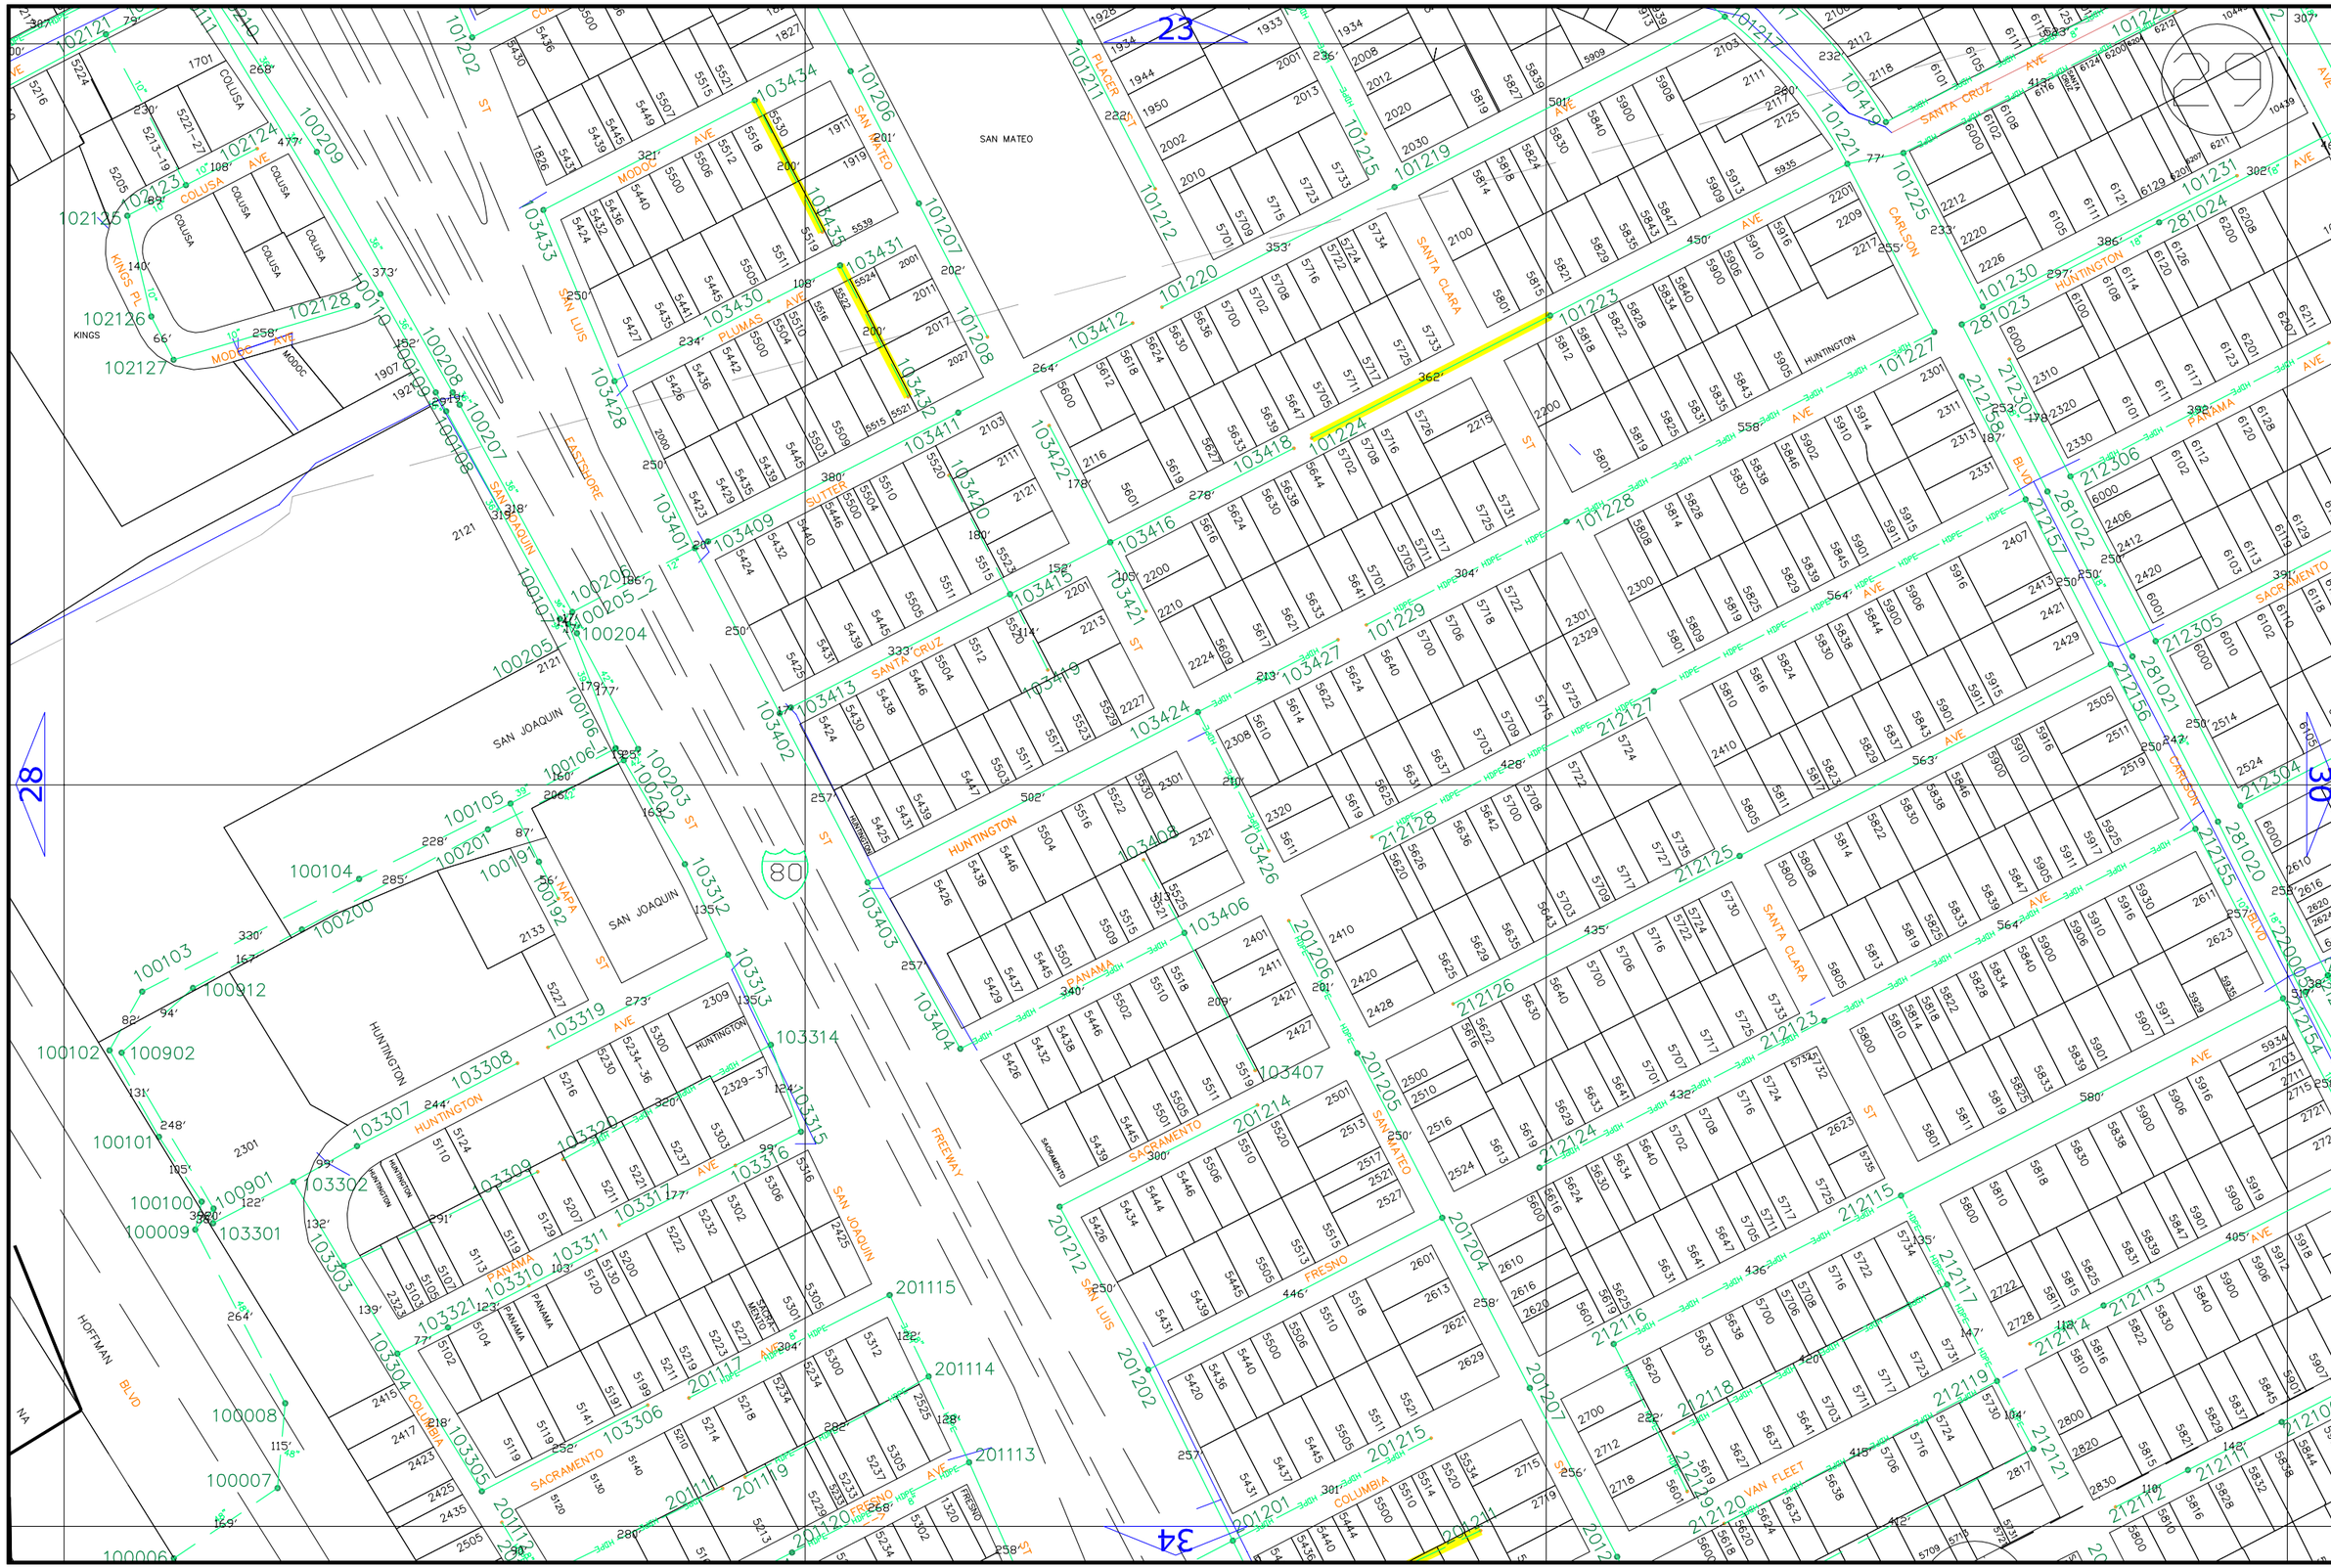
SCALE: 1"=200'
Sanitary District
SSD Stege
APR 2022
SAN MATEO
SAN JOAQUIN
SANTA CLARA
SANTA CRUZ
HUNTINGTON
SACRAMENTO
PANAMA
FRESNO
COLUSA
COLUMBIA
VAN FLEET
CARLSON
PLACER
SUTTER
PLUMAS
MODOC
KINGS
NAPA
EASTSHORE
FREEWAY
HOFFMAN BLVD
80
23
28
30
34

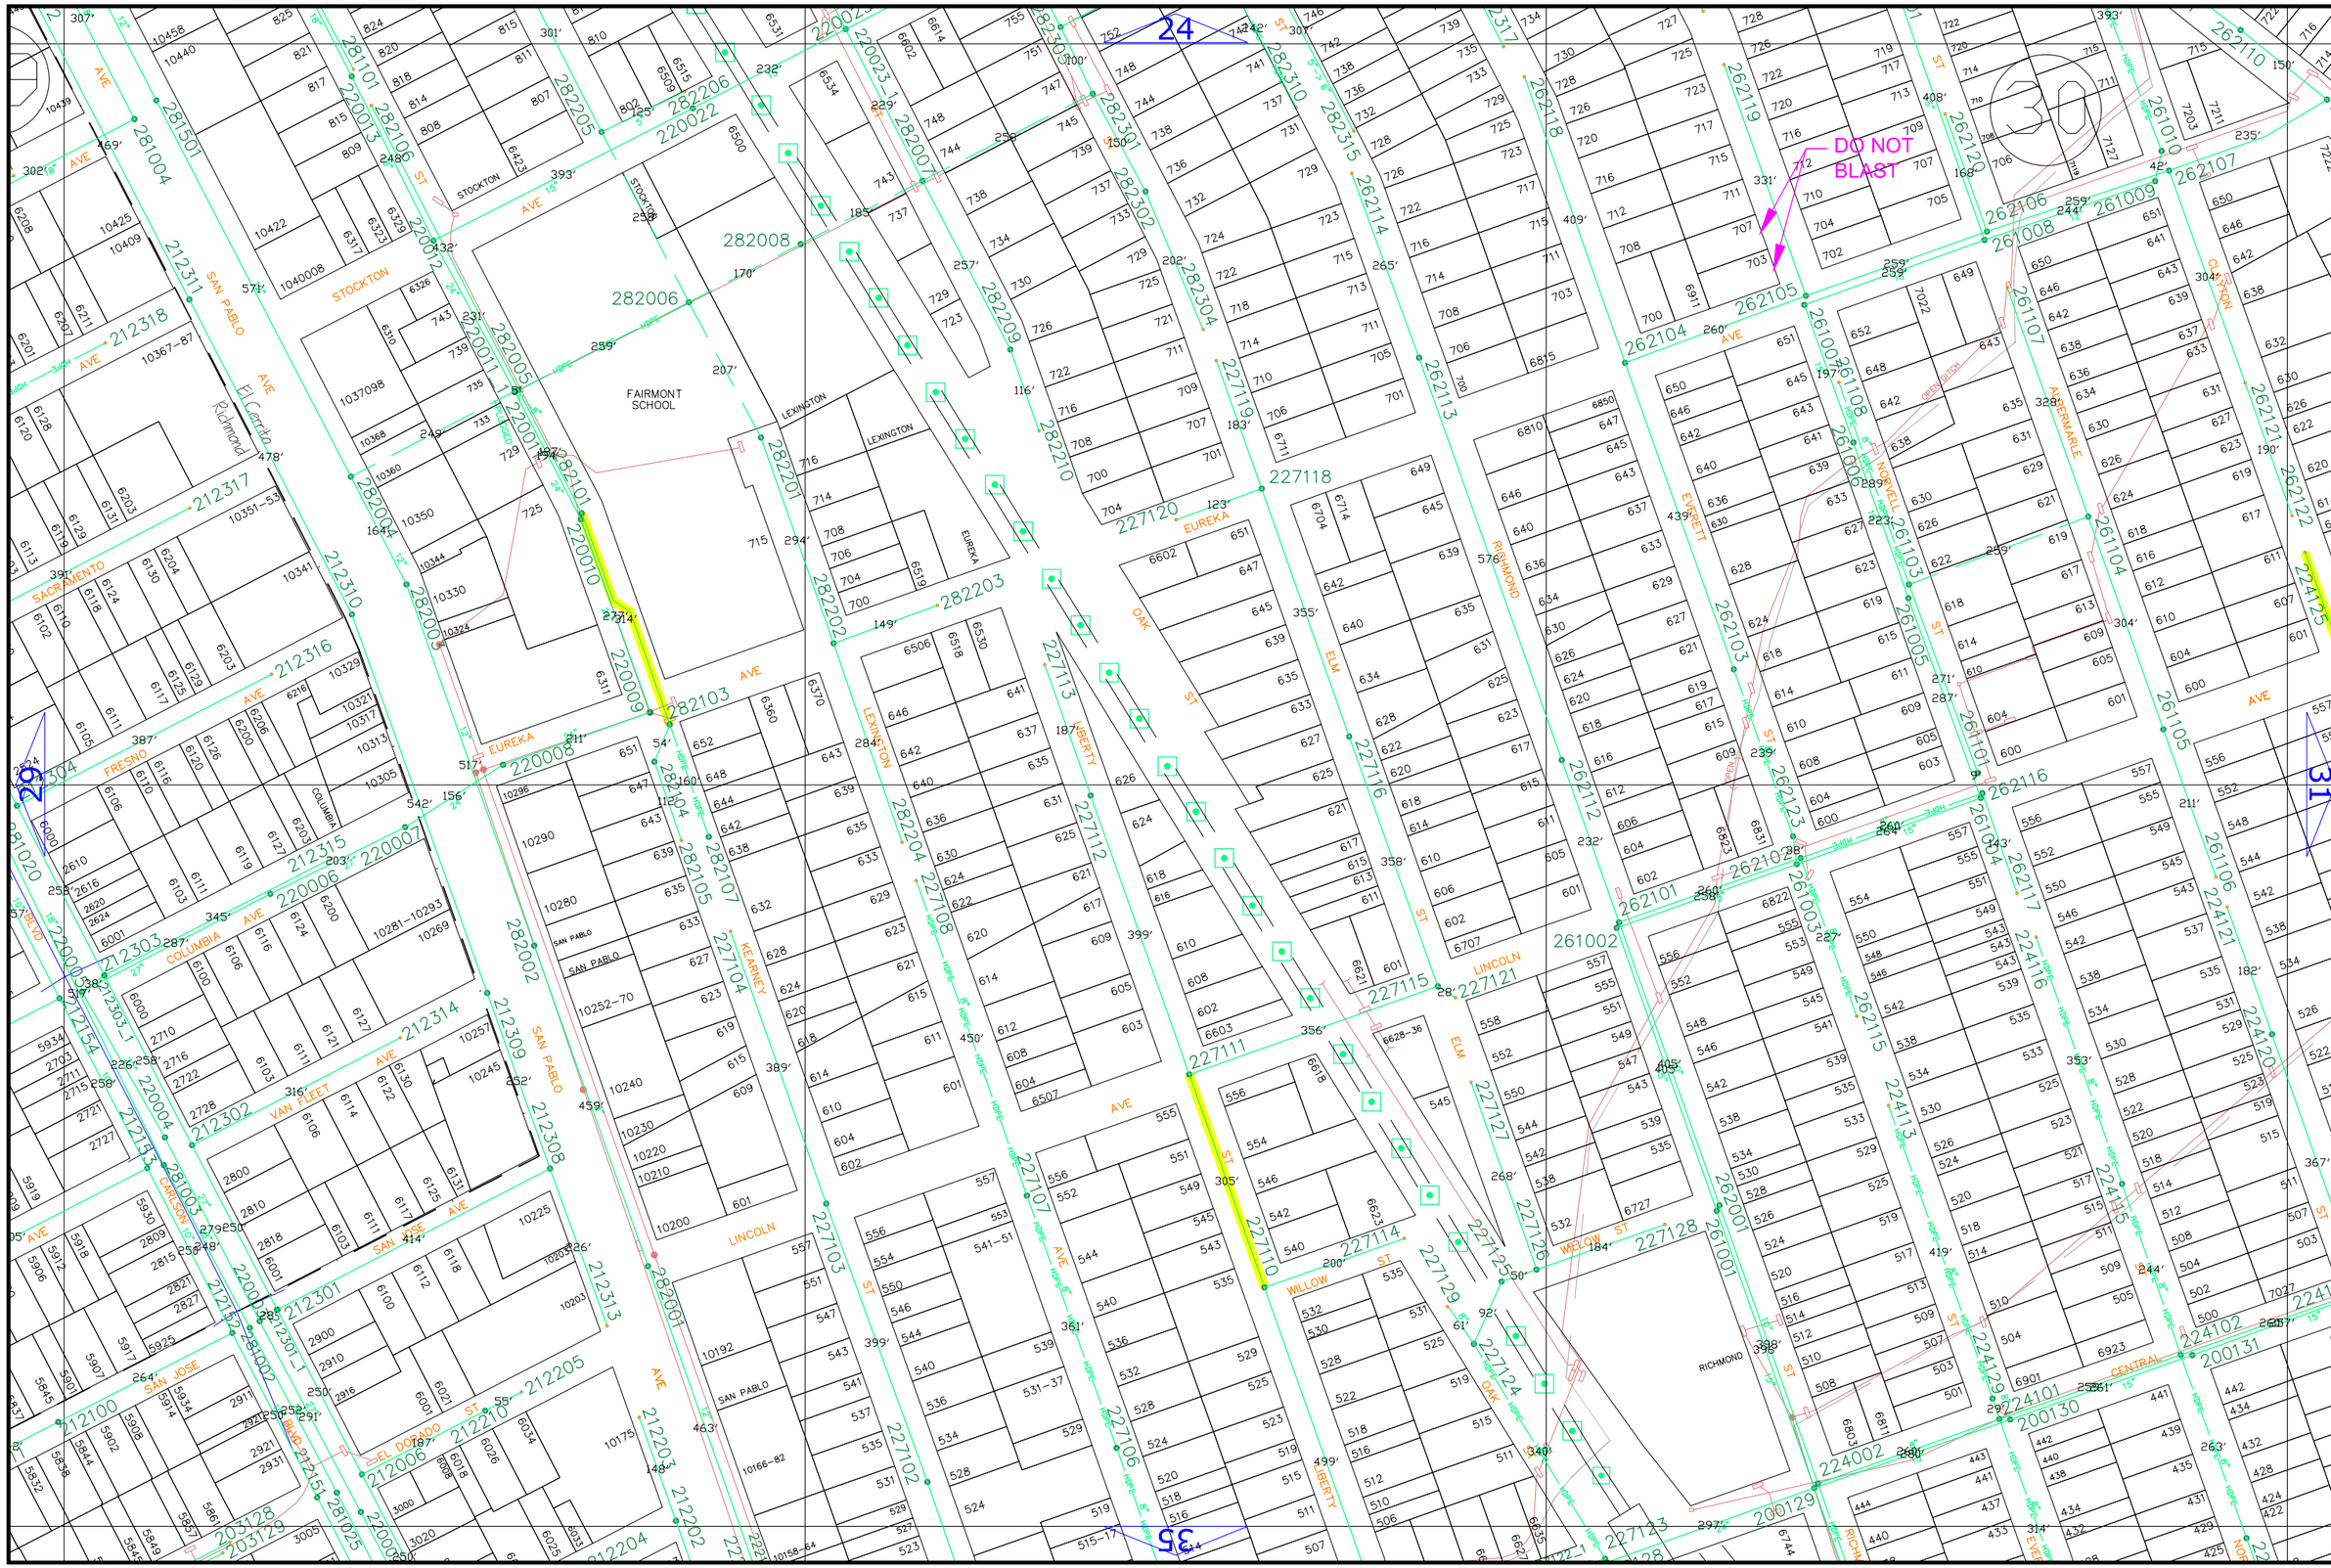

SCALE: 1"=200'

Sanitary District

SSD Steege

APR 2022

1	2	3										
4	5	6	7									
8	9	10	11									
12	13	14	15	16								
17	18	19	20	21								
22	23	24	25	26	27							
28	29	30	31	32	33							
38	34	35	36	37								
39			40									

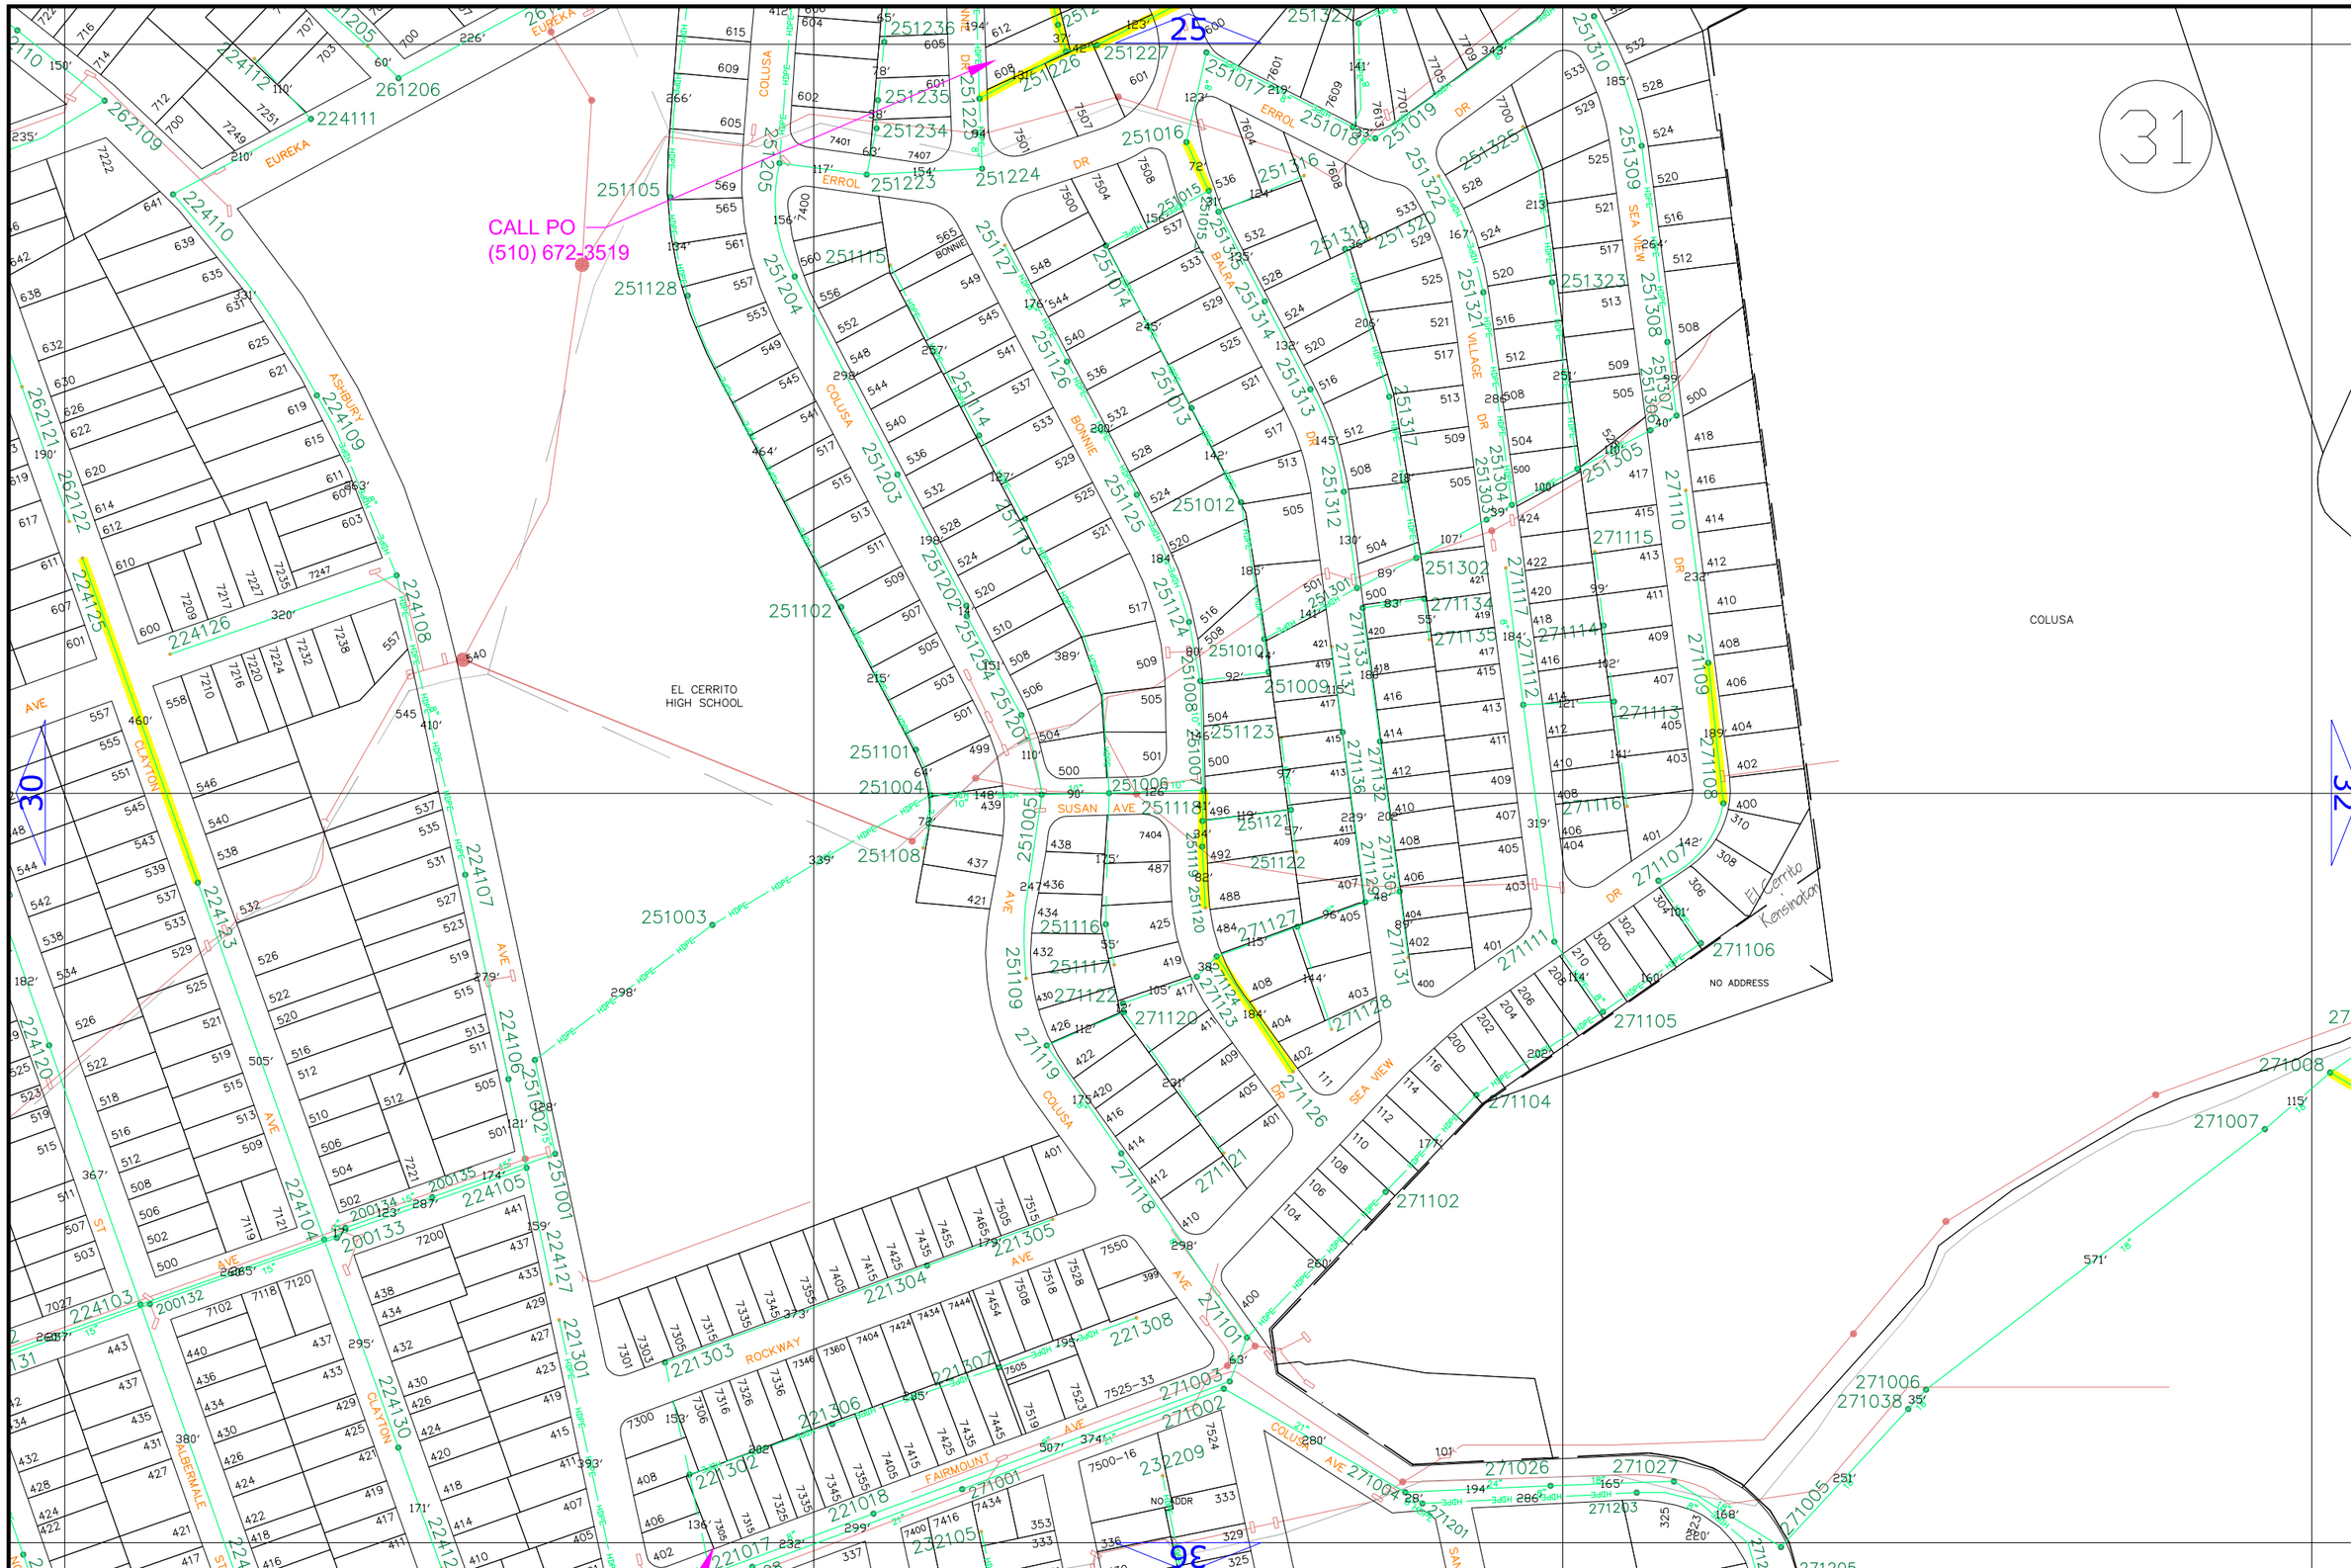

SCALE: 1"=200'

Stege Sanitary District

SSD

APR 2022

1	2	3				
4	5	6	7			
8	9	10	11			
12	13	14	15	16		
17	18	19	20	21		
22	23	24	25	26	27	
28	29	30	31	32	33	
38	34	35	36	37		
39			40			

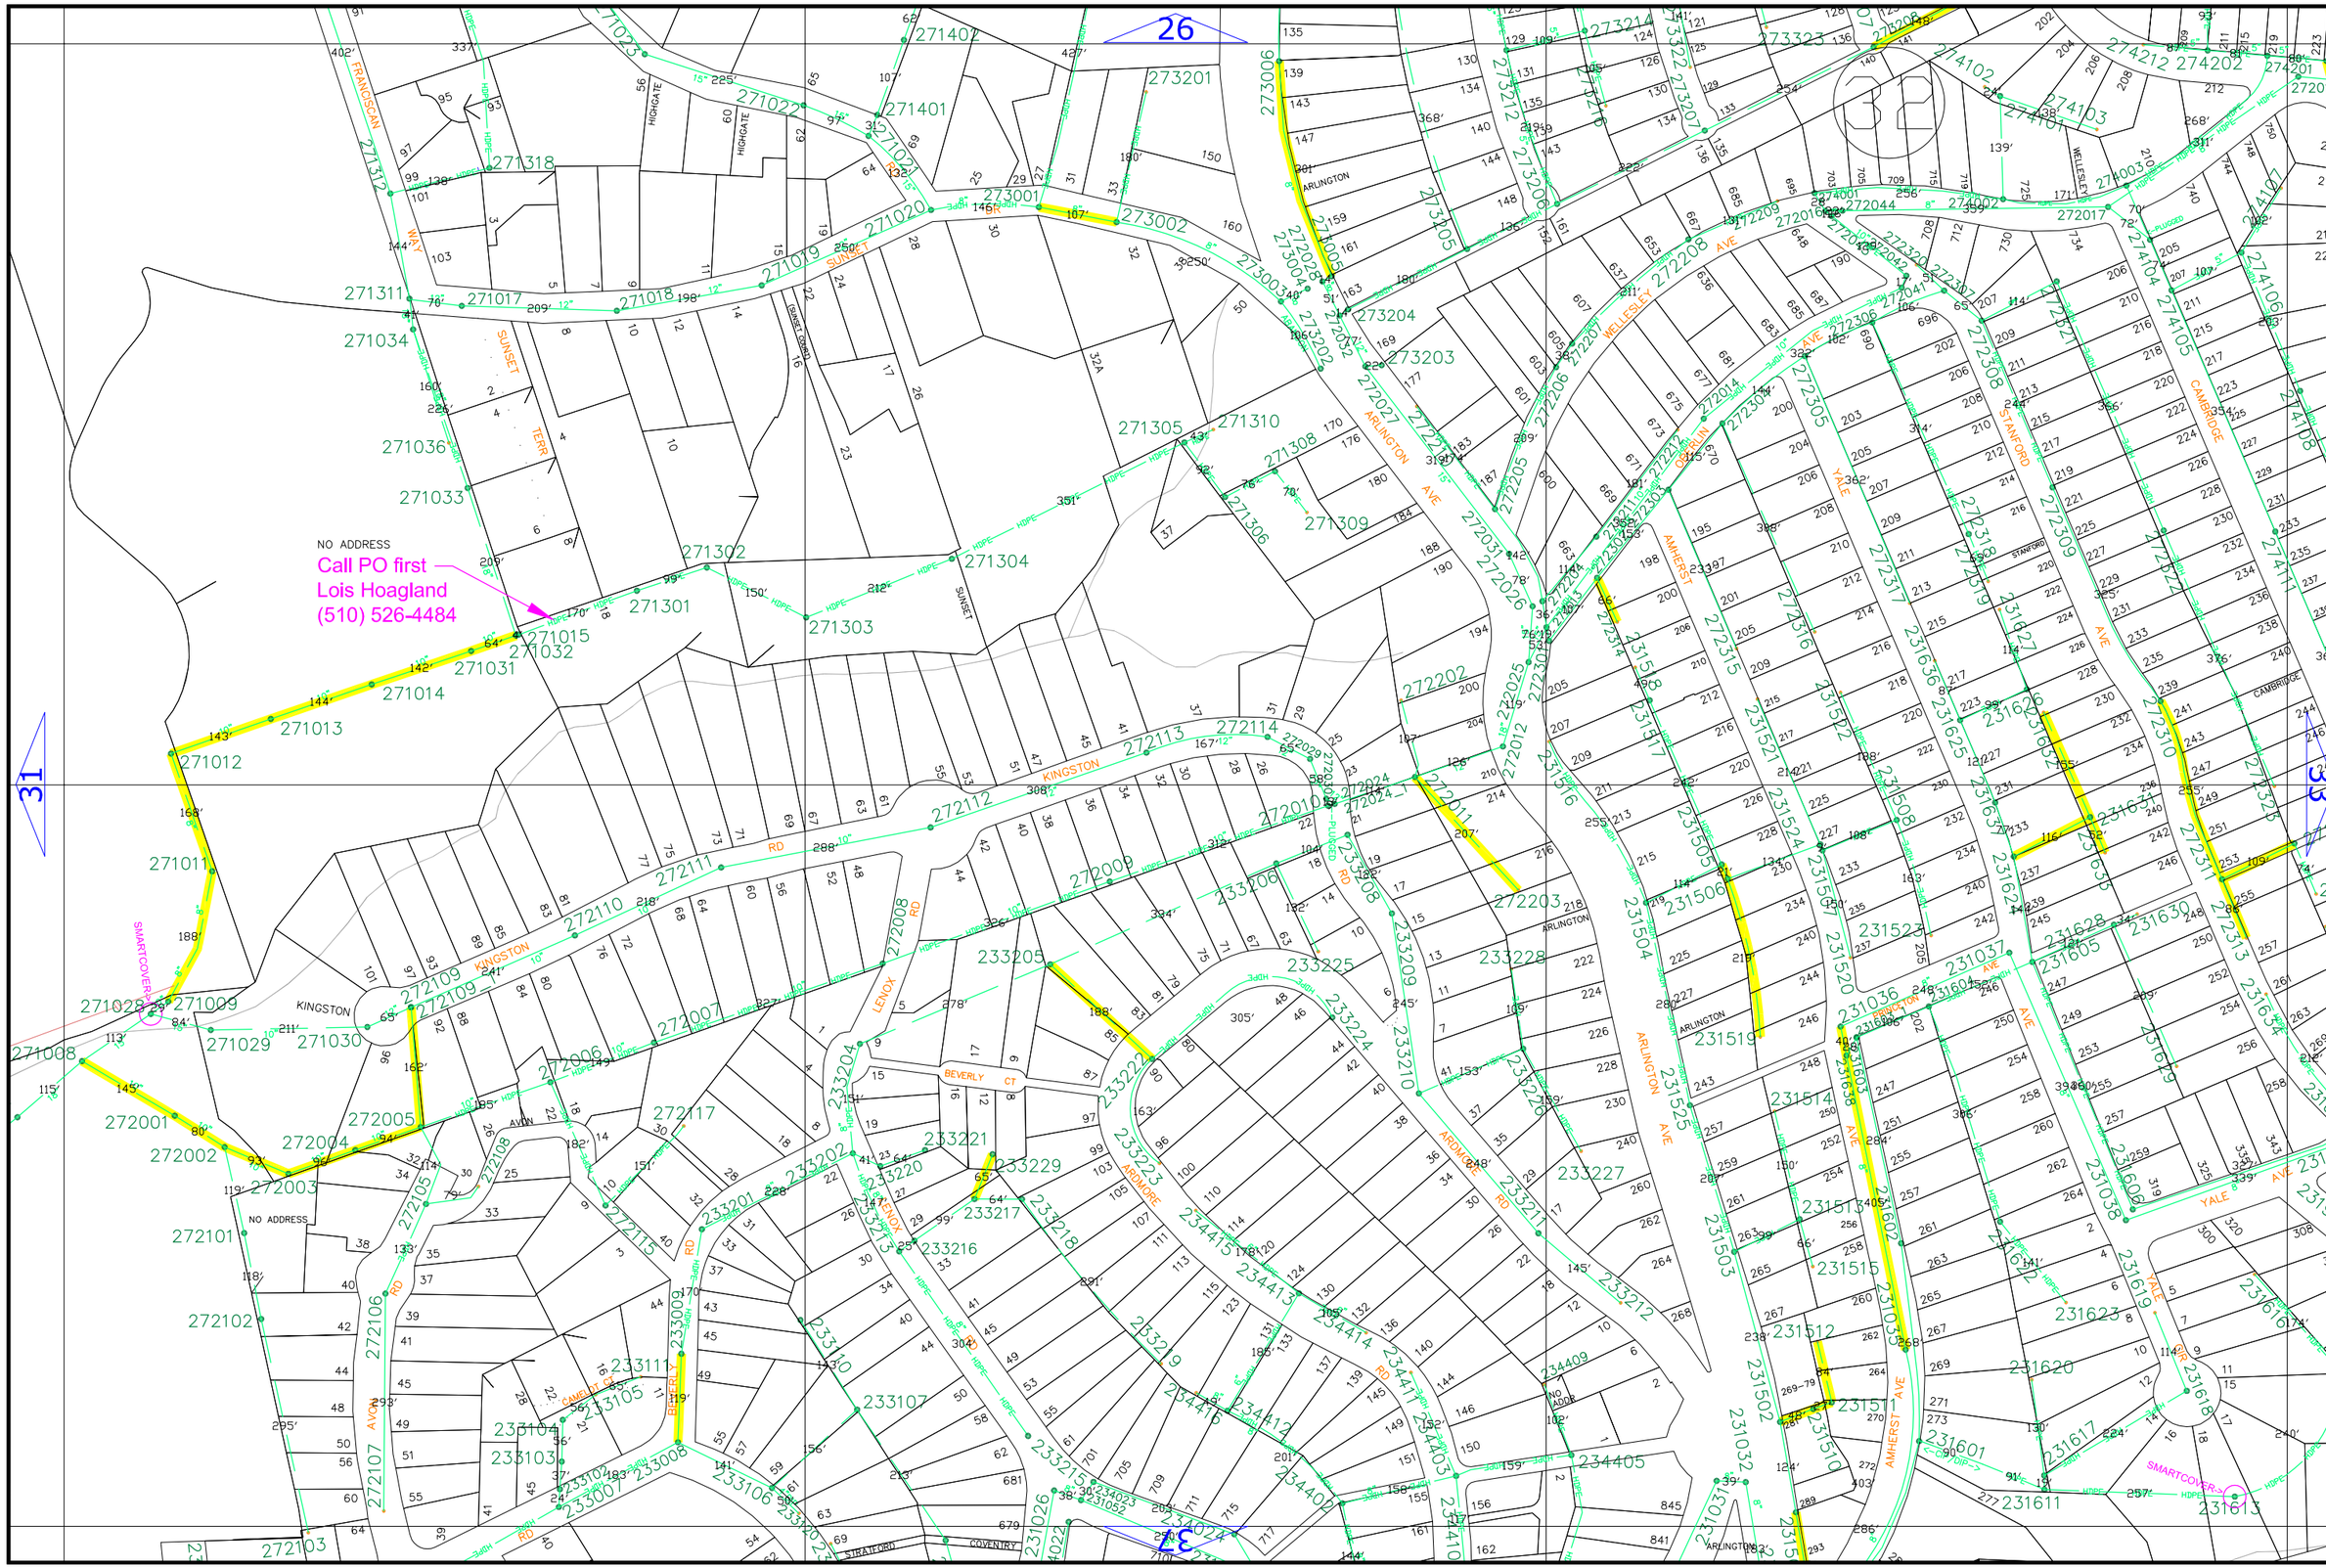

SCALE: 1"=200'

Steqe Sanitary District

SSD

APR 2022

| | | |

SCALE: 1"=200'

Stege Sanitary District

SSD

33

27

32

DO NOT
BLAST HOUSE
CALL FIRST
(510) 725-0641

STEGE SANITARY DISTRICT BOUNDARY

CONTRA COSTA COUNTY
ALAMEDA COUNTY

SEWERS TO BERKELEY

WILDCAT CANYON RD

GRIZZLY PEAK

BELOIT

KENYON

TRINITY

COLUMBIA

COLGATE

PURDUE

LAKE

CAMBRIDGE

YALE

VASSAR

RUGBY

LOS ALTOS

PLATEAU

PARKSIDE

CANON

SPRUCE ST

4"ø DOUBLE FORCE MAIN

6" HDPE 55'

NO ADDRESS

APR 2022

1	2	3				
4	5	6	7			
8	9	10	11			
12	13	14	15	16		
17	18	19	20	21		
22	23	24	25	26	27	
28	29	30	31	32	33	
38	34	35	36	37		
39			40			

SCALE: 1"=200'

Sanitary District

SSD Stage 5

STAND ON LH

NO ADDRESS

STATE

PUMP STATION N

EBMUD JUNCTION BOX

SOUTHERN PACIFIC RAILWAY

HOFFMAN BLVD

COLUMBIA BLVD

FRESNO ST

SAN JOAQUIN ST

VAN FLEET AVE

SAN JOSE AVE

CENTRAL AVE

SAN LUIS ST

SAN MATEO ST

SANTA CLARA ST

EL DORADO ST

YOLO AVE

PIERCE ST

BELMONT

JACUZZI

EASTSHORE FREEWAY

80

EBMUD LINE

48" EBMUD LINE

60" EBMUD MAINTENED LINE

UNKNOWN ADDR

NO ADDR

SIPHON

CONC LINED DITCH

CERRITO CREEK

El Cerrito Richmond

535 PIERCE

3230 PIERCE

NO ADDRESS

NO ADDRESS MINERAL RIGHTS PARCEL

S.P. R.R. INDUSTRIAL R/W

APR 2022

1	2	3				
4	5	6	7			
8	9	10	11			
12	13	14	15	16		
17	18	19	20	21		
22	23	24	25	26	27	
28	29	30	31	32	33	
38	34	35	36	37		
39			40			

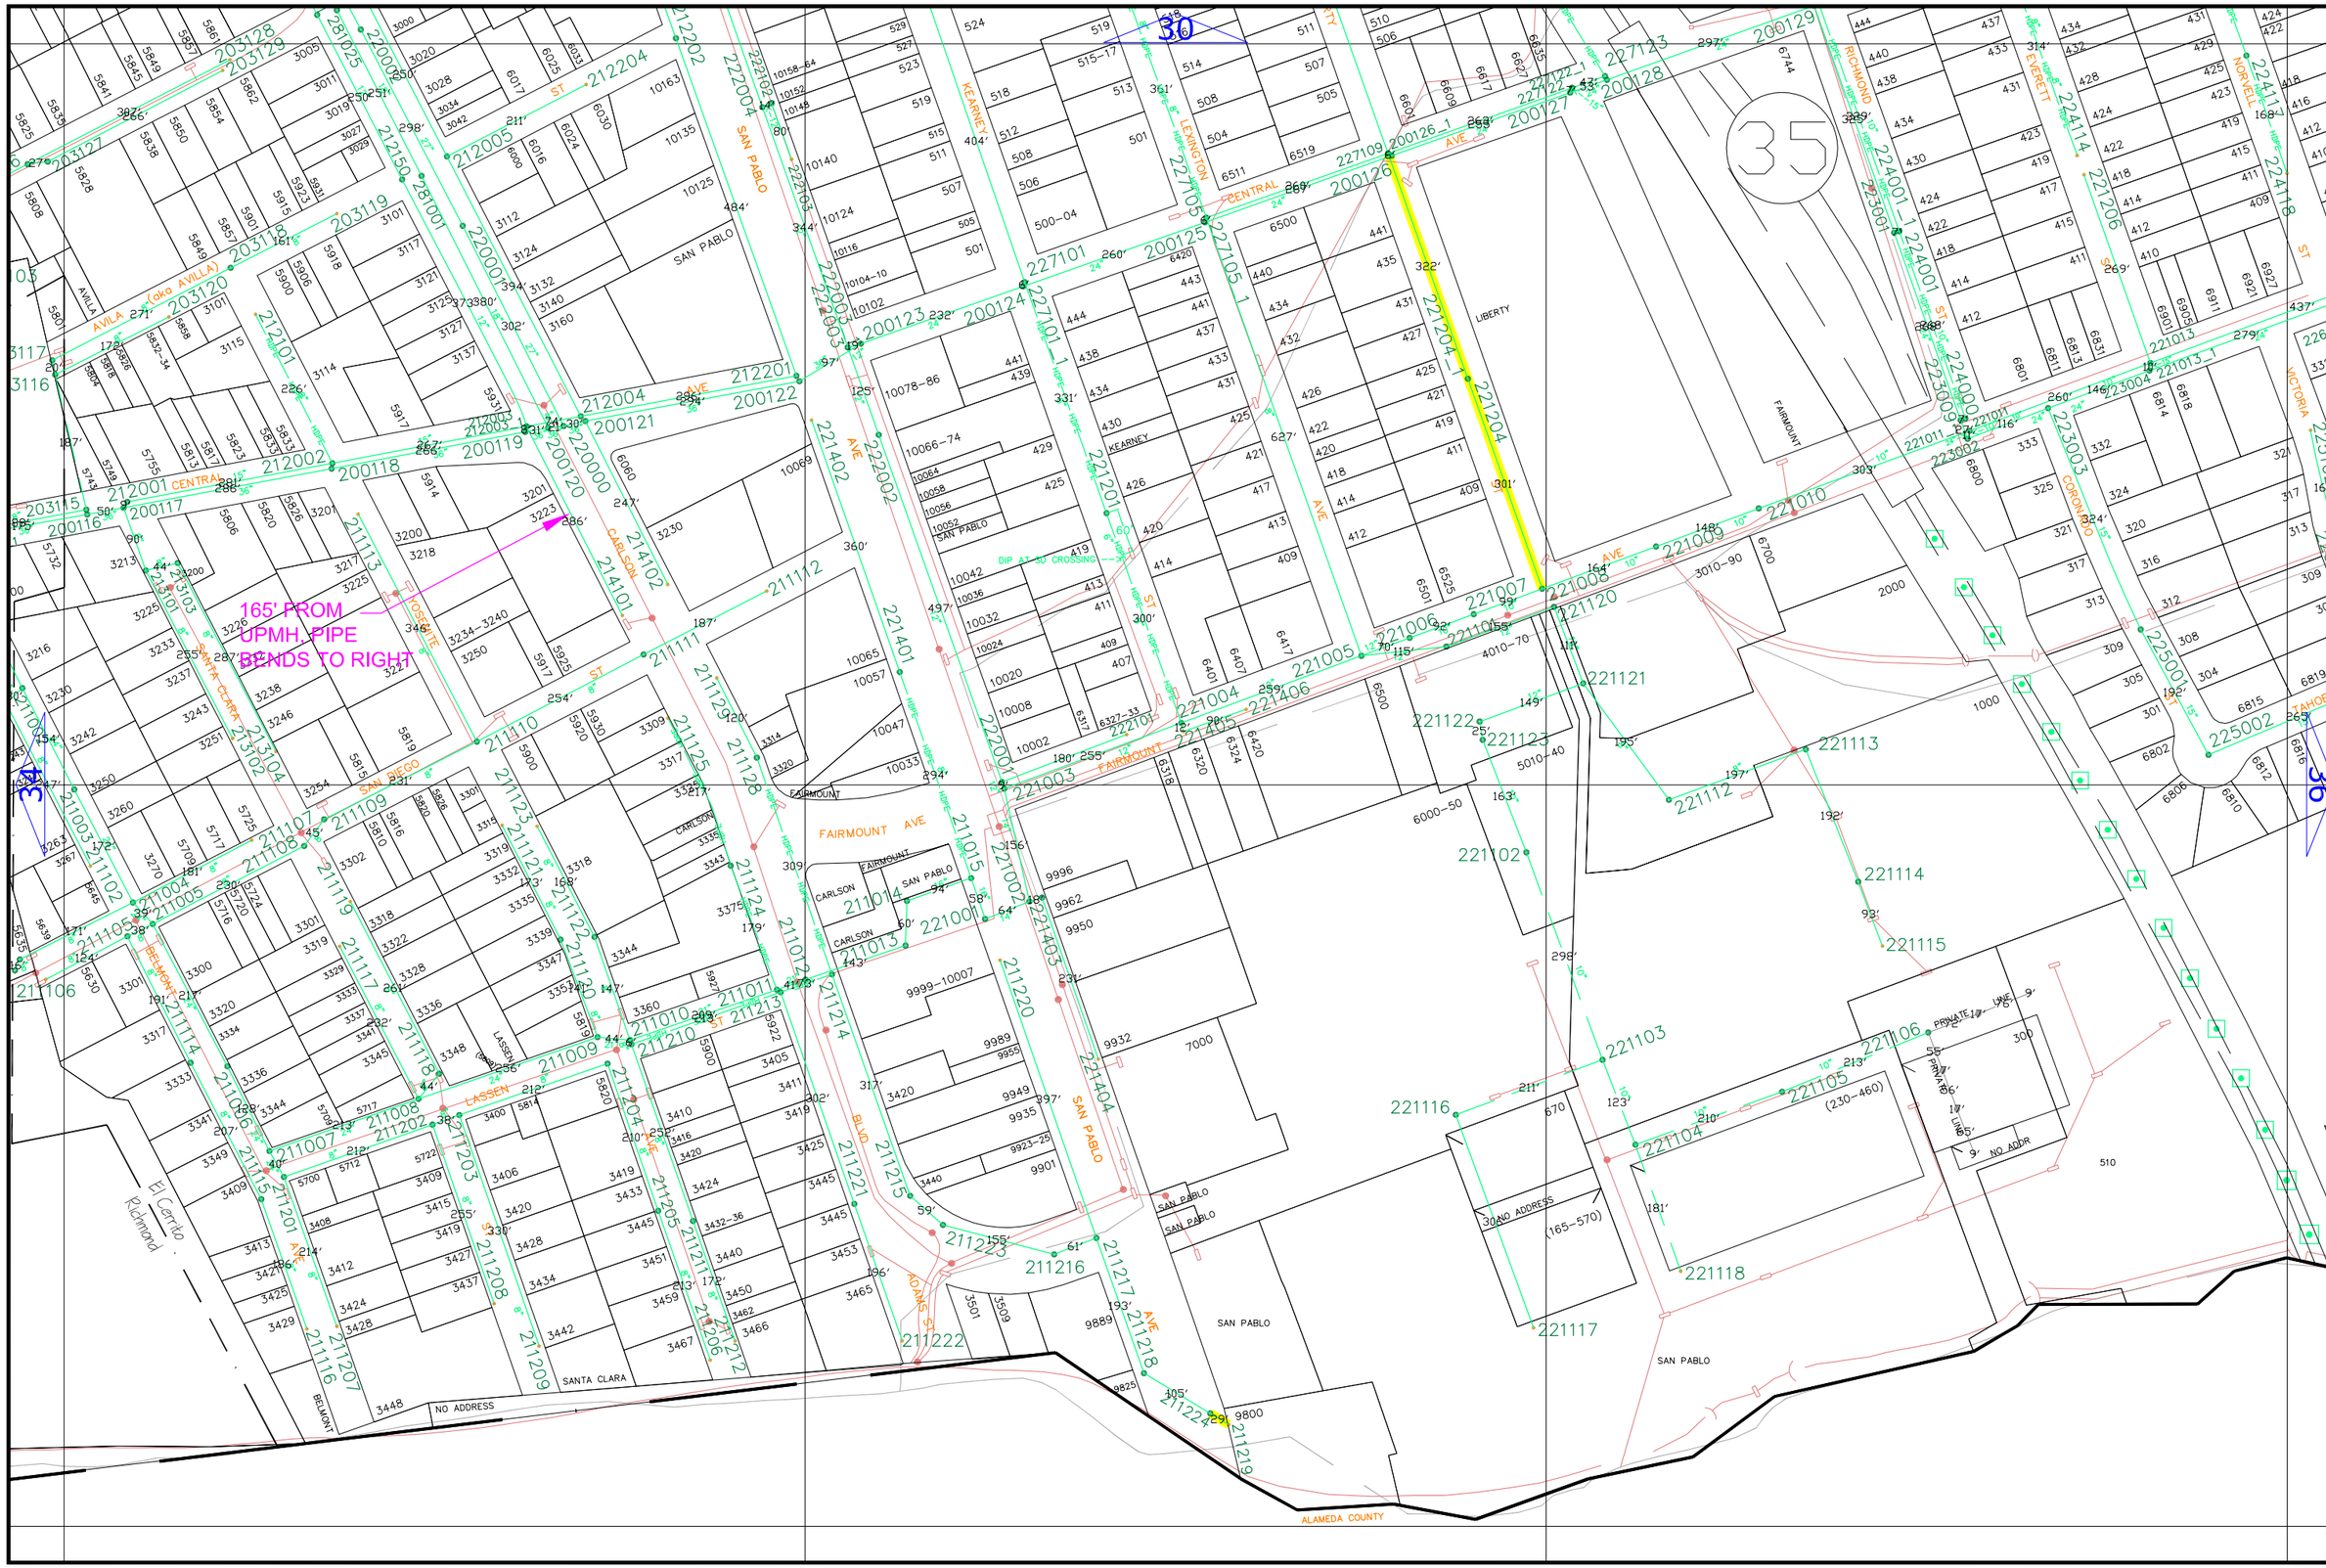

SCALE: 1"=200'

Sanitary District

SSD Stege

APR 2022

1	2	3				
4	5	6	7			
8	9	10	11			
12	13	14	15	16		
17	18	19	20	21		
22	23	24	25	26	27	
28	29	30	31	32	33	
38	34	35	36	37		
39			40			

SCALE: 1"=200'

Steege Sanitary District

Call 7305
Fairmount
(510) 685-5563

Dogs, Call
Leslie
(510) 207-0574

Call PO first
Maureen Bonner
(510) 527-8524
(415) 457-2525 cell

Dog, call first
Jeff Davenport
(415) 318-6472

Call PO first
Devi
(510) 390-4930

Do not
blast
houses

HARDING ELEMENTARY

BERKELEY PARK

NO ADDRESS

OPEN DRAIN

APR 2022

1	2	3				
4	5	6	7			
8	9	10	11			
12	13	14	15	16		
17	18	19	20	21		
22	23	24	25	26	27	
28	29	30	31	32	33	
38	34	35	36	37		
39			40			

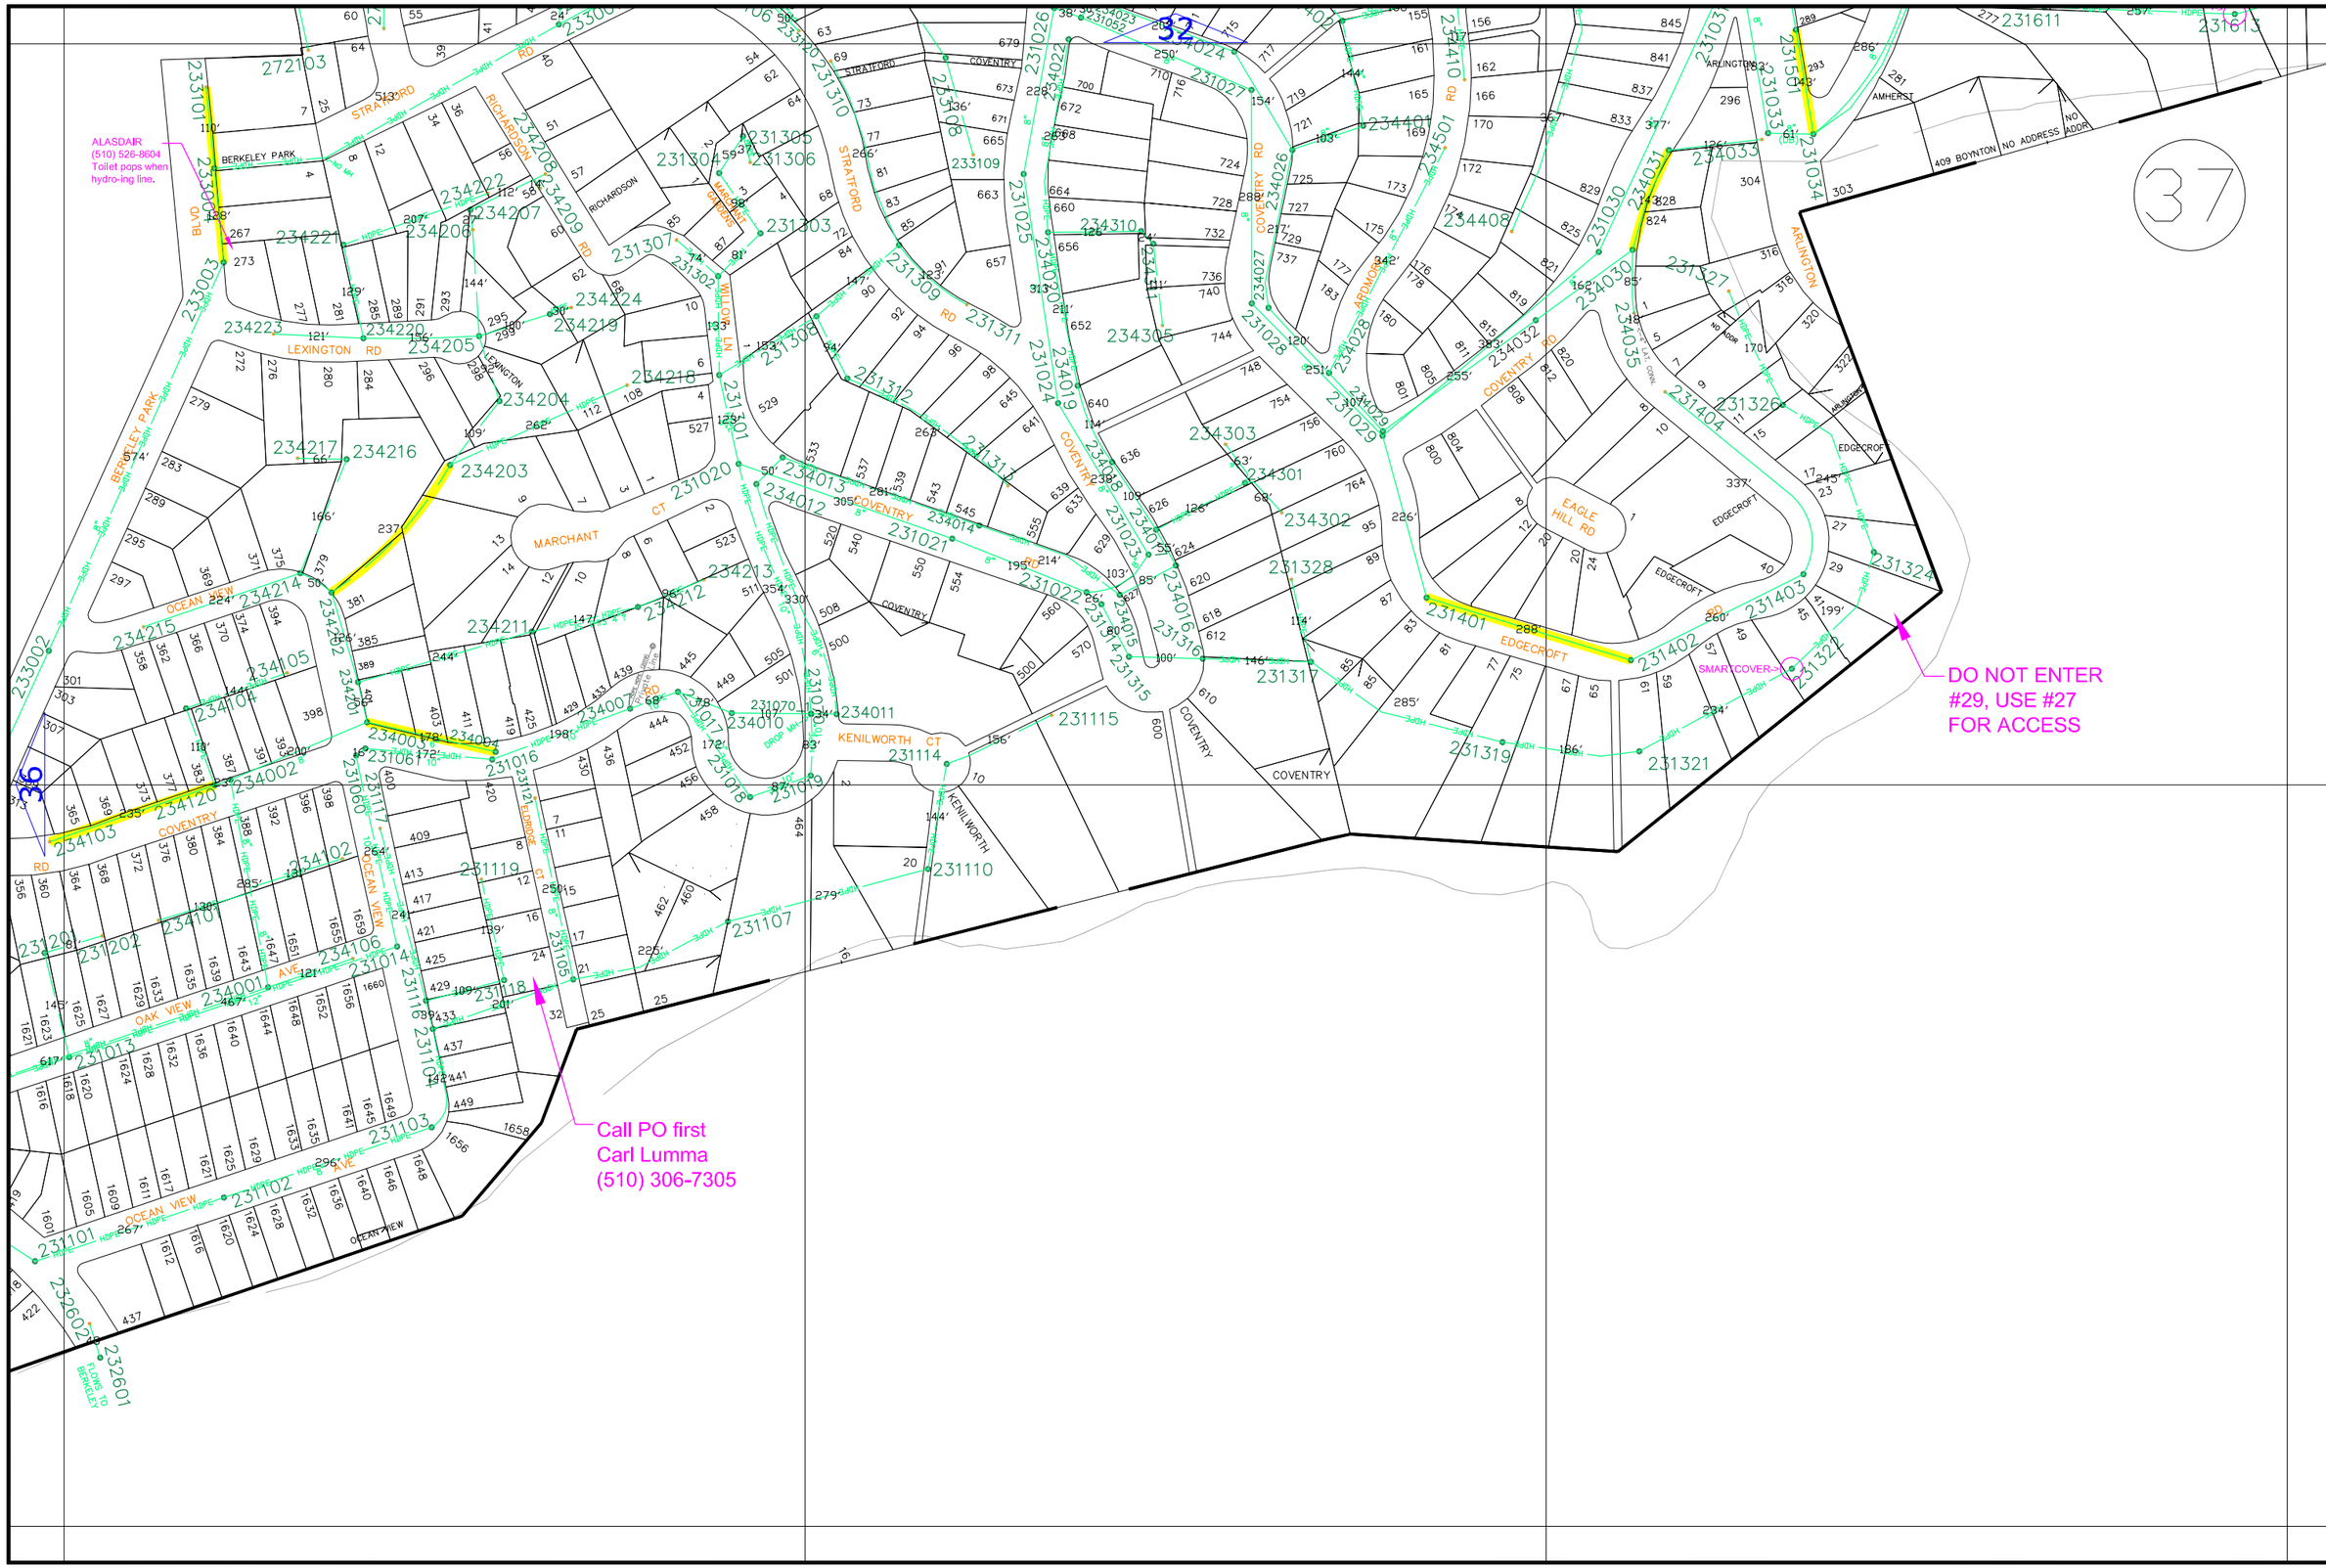

SCALE: 1"=200'

Sanitary District

SSD Steve S

APR 2022

1	2	3				
4	5	6	7			
8	9	10	11			
12	13	14	15	16		
17	18	19	20	21		
22	23	24	25	26	27	
28	29	30	31	32	33	
38	34	35	36	37		
39			40			

SCALE: 1"=200'

Steqe Sanitary District

SSD

28

38

34

39

NO ADDRESS

S.P. R.R. INDUSTRIAL R/W

NO ADDRESS

GURLEY

300022

300023 18" 299'

131'

300021

241'

4903-11'

300003

299'

AVE

300020

82'

300004

292'

CENTRAL

NO ADDRESS

NO ADDRESS

GURLEY

300018

204'

NO ADDRESS

NO ADDRESS

MINERAL RIGHTS PARCEL

ISABEL

300013

271'

ISABEL ST

300012

4889-91'

292'

300019

69'

300005

NO ADDRESS

300014

242'

300006

300007 235'

100041

2700

APR 2022

1	2	3				
4	5	6	7			
8	9	10	11			
12	13	14	15	16		
17	18	19	20	21		
22	23	24	25	26	27	
28	29	30	31	32	33	
38	34	35	36	37		
39			40			

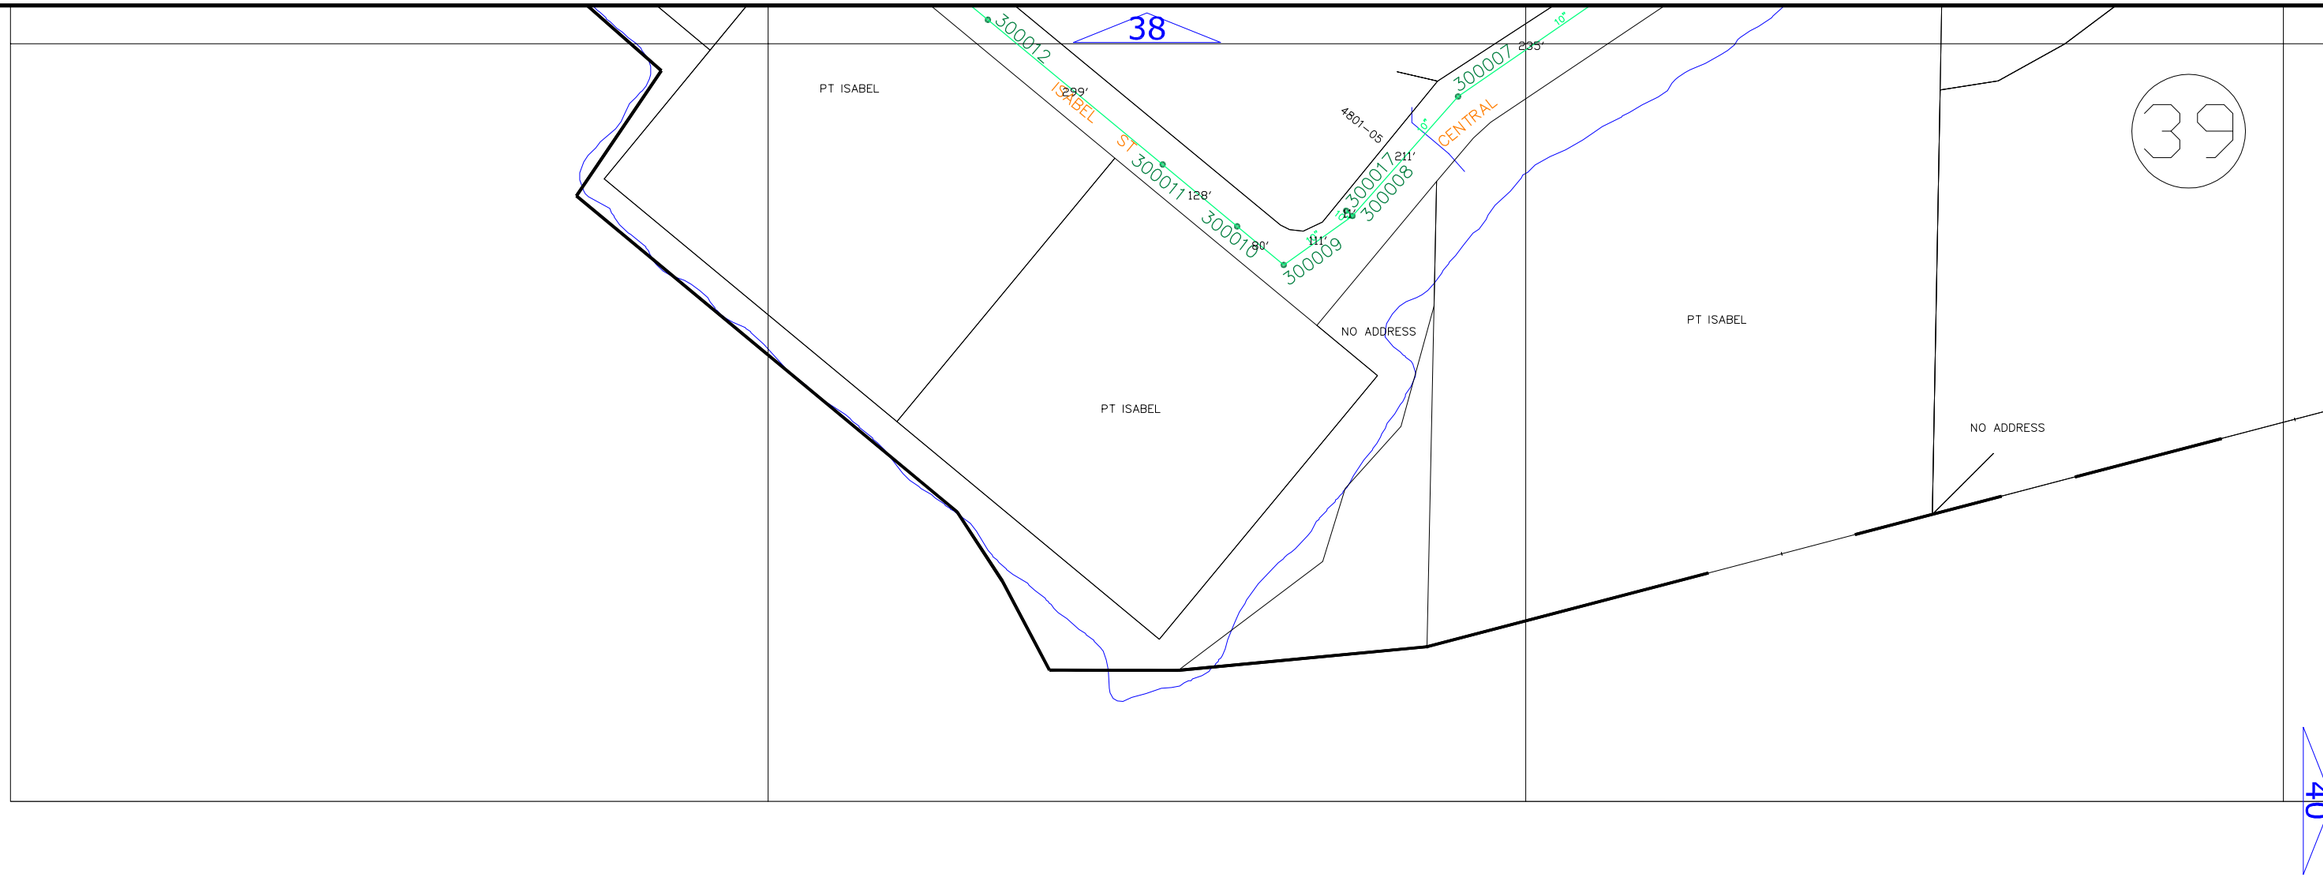

SCALE: 1"=200'

Stege Sanitary District

SSD

APR 2022

1	2	3				
4	5	6	7			
8	9	10	11			
12	13	14	15	16		
17	18	19	20	21		
22	23	24	25	26	27	
28	29	30	31	32	33	
38	34	35	36	37		
39			40			

SCALE: 1"=200'

Sanitary District 4

Stege SSD

APR 2022

1	2	3				
4	5	6	7			
8	9	10	11			
12	13	14	15	16		
17	18	19	20	21		
22	23	24	25	26	27	
28	29	30	31	32	33	
38	34	35	36	37		
39			40			